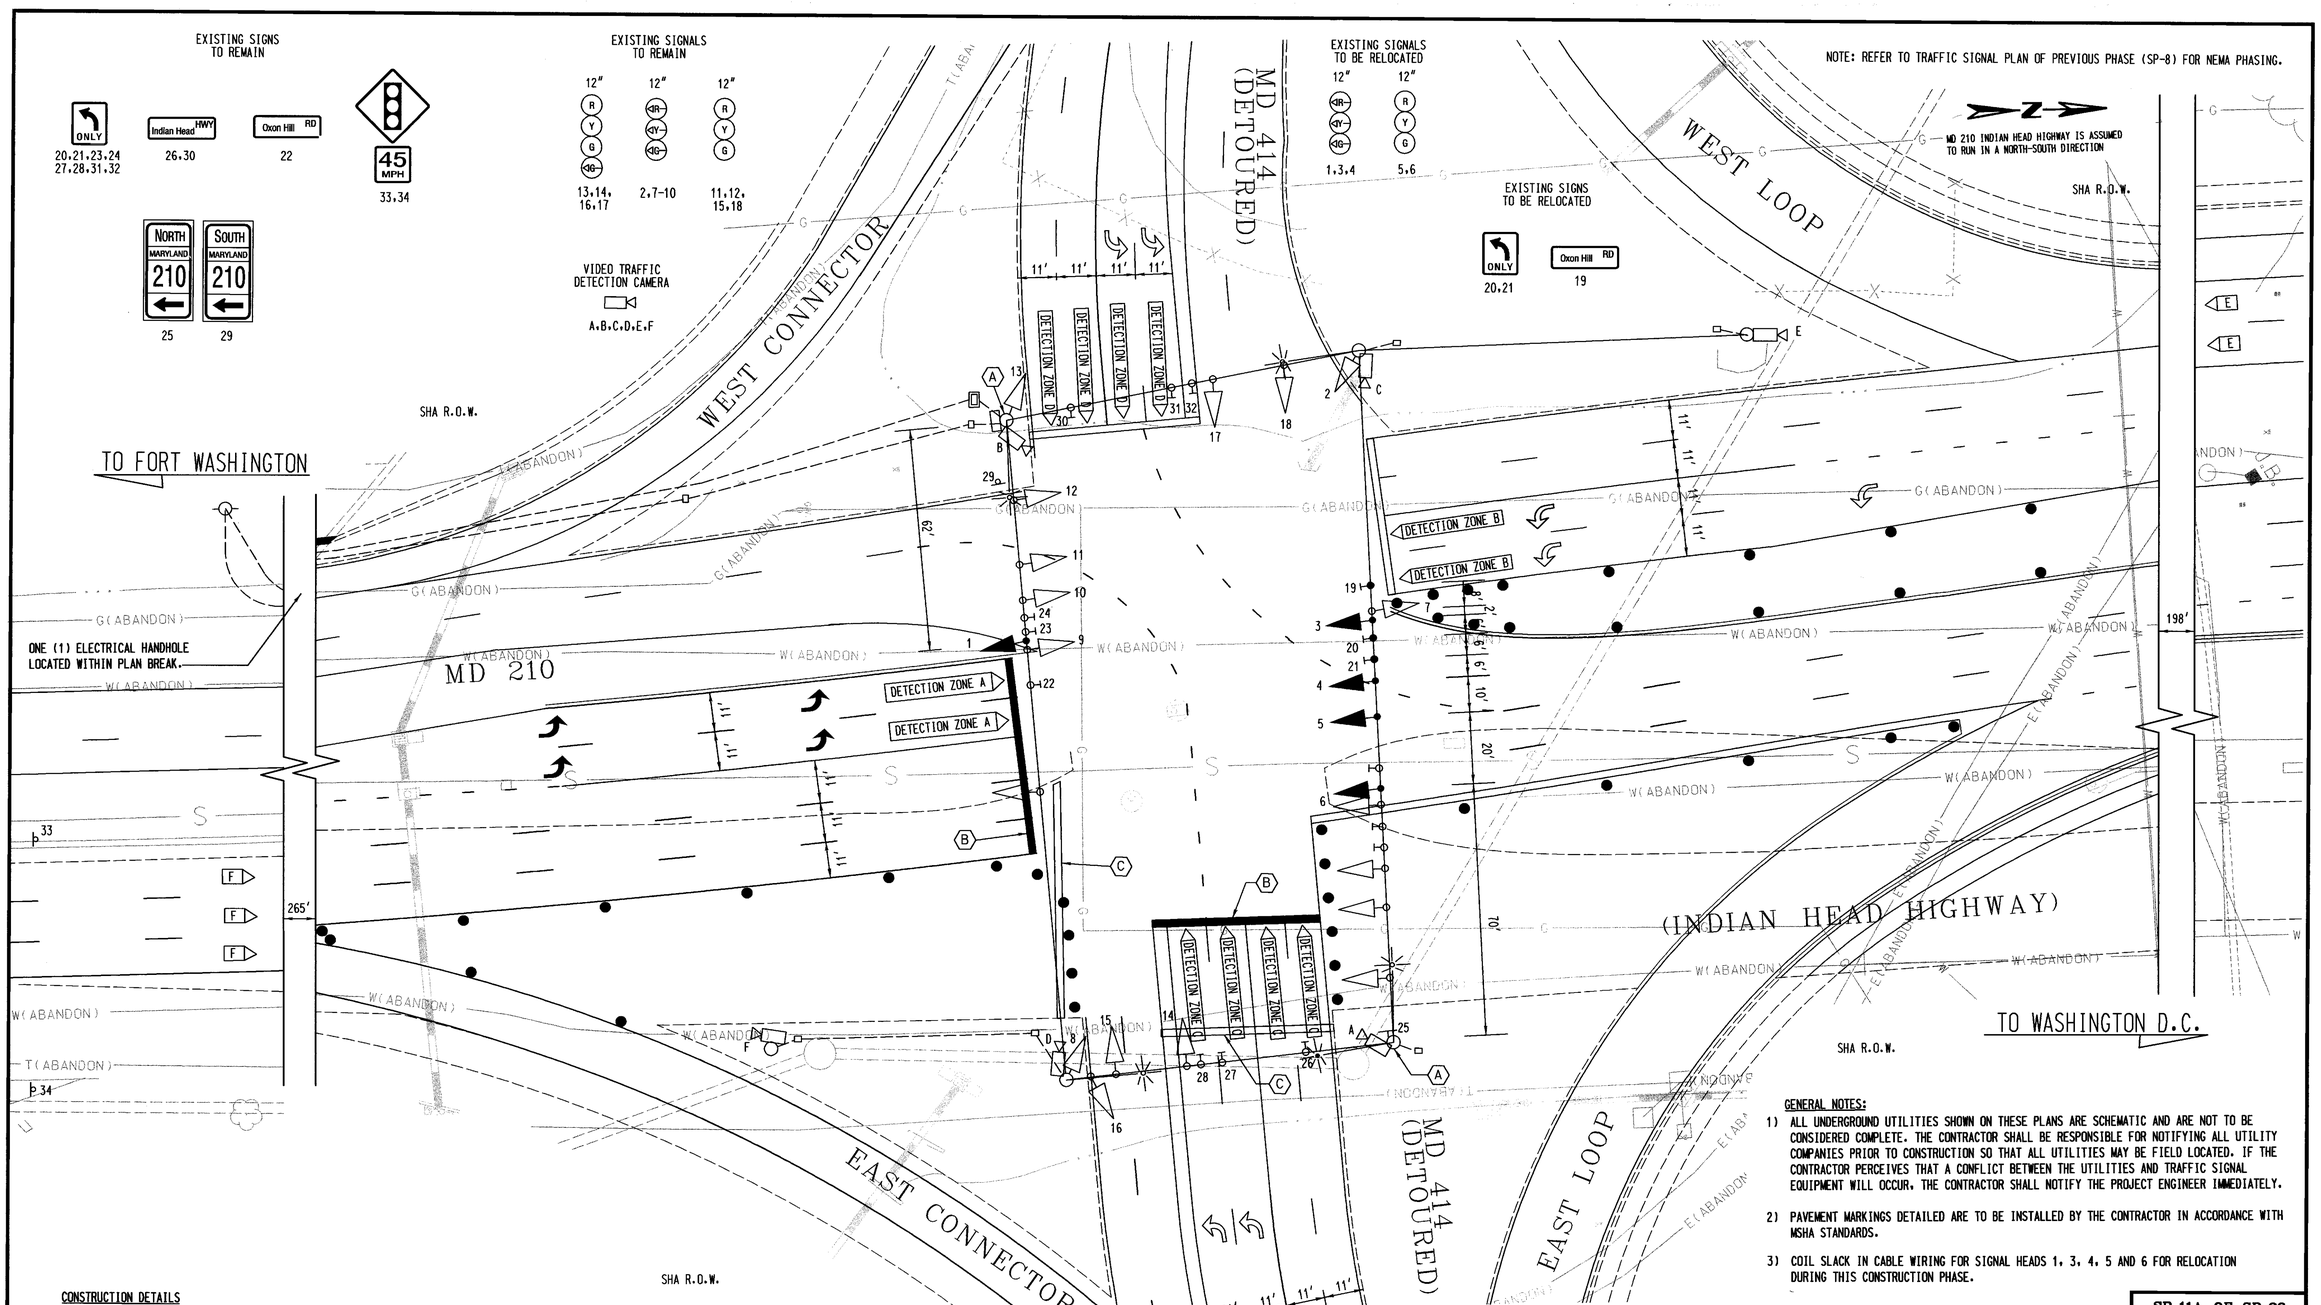

CONSTRUCTION DETAILS

(A) MAINTAIN EXISTING STRAIN POLE. RELOCATE SIGNAL HEADS, SIGNS, BRACKET ARM AND LUMINAIRE AS SHOWN.

(B) INSTALL 24-INCH HEAT APPLIED WHITE PERMANENT PREFORMED THERMOPLASTIC PAVEMENT MARKING FOR STOP LINE.

(C) REMOVE EXISTING PAVEMENT MARKING.

GENERAL NOTES:

1) ALL UNDERGROUND UTILITIES SHOWN ON THESE PLANS ARE SCHEMATIC AND ARE NOT TO BE CONSIDERED COMPLETE. THE CONTRACTOR SHALL BE RESPONSIBLE FOR NOTIFYING ALL UTILITY COMPANIES PRIOR TO CONSTRUCTION SO THAT ALL UTILITIES MAY BE FIELD LOCATED. IF THE CONTRACTOR PERCEIVES THAT A CONFLICT BETWEEN THE UTILITIES AND TRAFFIC SIGNAL EQUIPMENT WILL OCCUR, THE CONTRACTOR SHALL NOTIFY THE PROJECT ENGINEER IMMEDIATELY.

2) PAVEMENT MARKINGS DETAILED ARE TO BE INSTALLED BY THE CONTRACTOR IN ACCORDANCE WITH MSHA STANDARDS.

3) COIL SLACK IN CABLE WIRING FOR SIGNAL HEADS 1, 3, 4, 5 AND 6 FOR RELOCATION DURING THIS CONSTRUCTION PHASE.

SP-11A OF SP-23

UTILITY LEGEND

—G—G—	GAS MAIN
—W—W—	WATER MAIN
—S—S—	SEWER MAIN
—E—E—	ELECTRIC CABLES
—A—A—	AERIAL CABLES
—T—T—	TELEPHONE CABLES
—L(3)—L(3)—	LEVEL 3 FO CABLES
—FO—FO—	FIBER OPTIC CABLES

KCI TECHNOLOGIES
ENGINEERS
PLANNERS
SCIENTISTS
CONSTRUCTION MANAGERS
10 NORTH PARK DRIVE
HUNT VALLEY, MARYLAND
21030-1888
(410) 316-7800

REVISIONS	
4	ADDENDUM NO. 4 MARCH 10, 2005 NEW SHEET
MP	

APPROVALS

TEAM LEADER, TRAFFIC ENGINEERING DESIGN DIVISION — 2-16-05

ASST. CHIEF TRAFFIC ENGINEERING DESIGN DIVISION

CHIEF, TRAFFIC ENGINEERING DESIGN DIVISION

DIRECTOR, OFFICE OF TRAFFIC & SAFETY — 2/15/05

MARYLAND DOT - STATE HIGHWAY ADMINISTRATION
Office of Traffic & Safety
TRAFFIC ENGINEERING DESIGN DIVISION

TEMPORARY TRAFFIC SIGNAL PLAN (STAGE VB)
MD 210 INDIAN HEAD HIGHWAY AT MD 414 OXON HILL ROAD (DETOURED)

DRAWN BY:	M. PIERRE	F.A.P. NO.	SEE TITLE SHEET	TS NO.	67H-P5B
CHECKED BY:	J. LAWRENCE	S.H.A. NO.	PG5075173		
SCALE:	1"=20'	COUNTY:	PRINCE GEORGE'S	T.I.M.S. NO.	E149
DATE:	12-7-04	LOG MILE:	16021012.95	SHEET NO.	291A OF 402

PLOTTED: 10:23 PM on Tuesday, February 15, 2005
BY: McSandy Pierre Division: Transportation
FILE: m:\999\0998145\200\SP-11-sp01.dgn