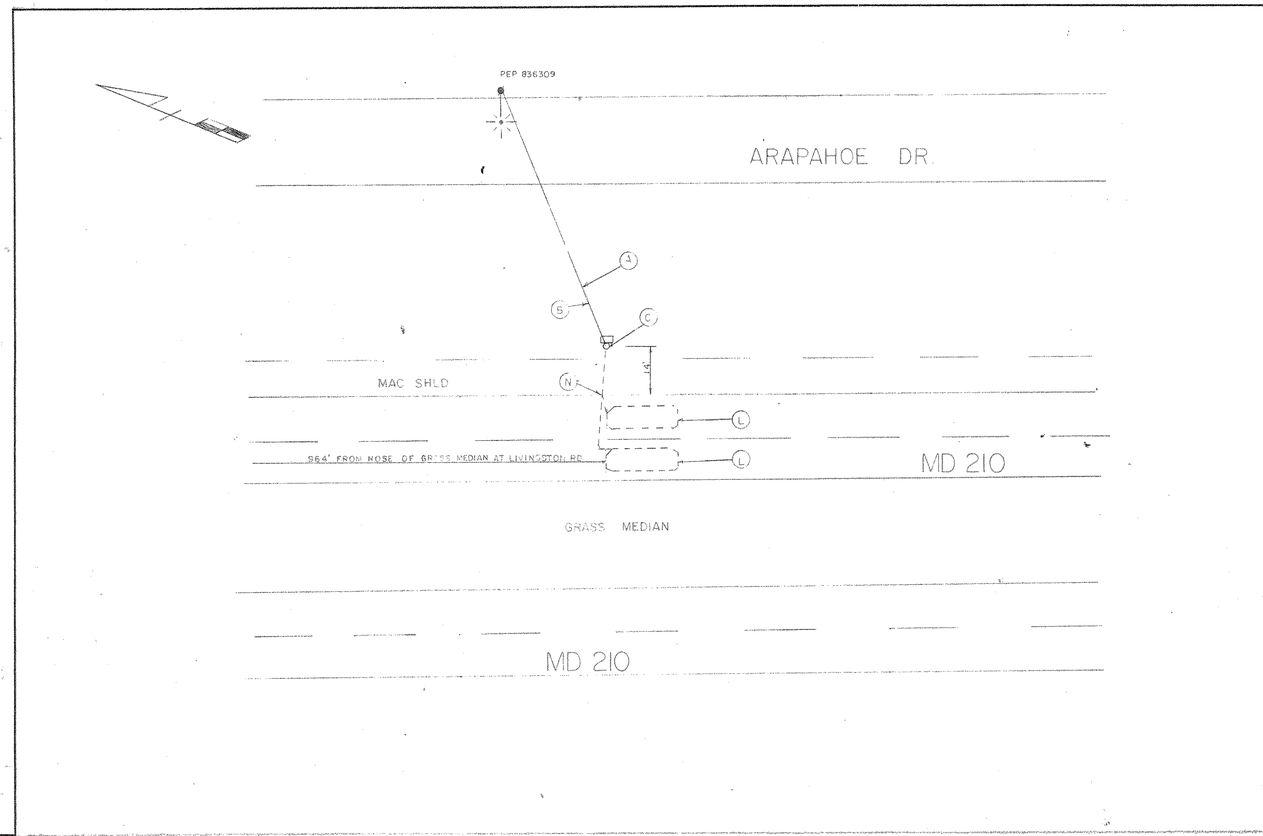

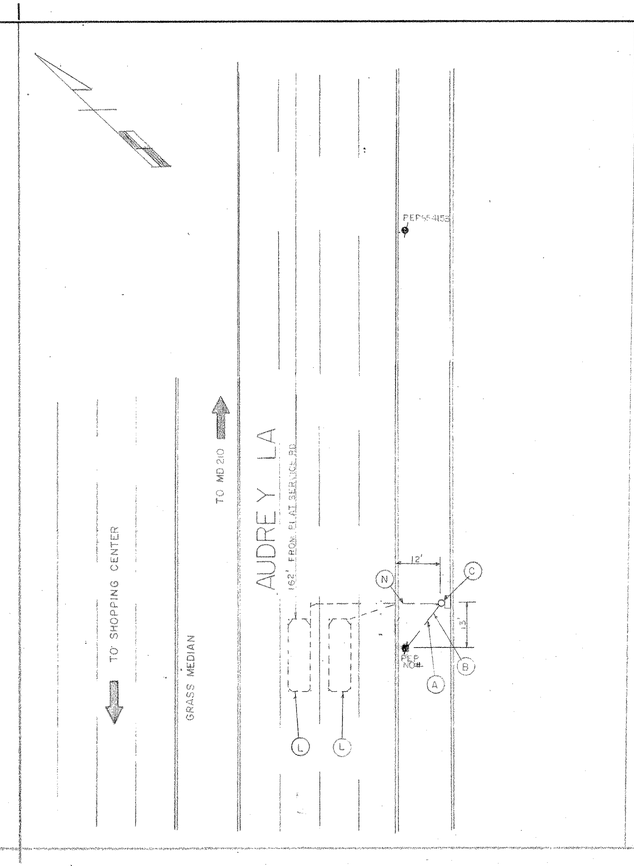

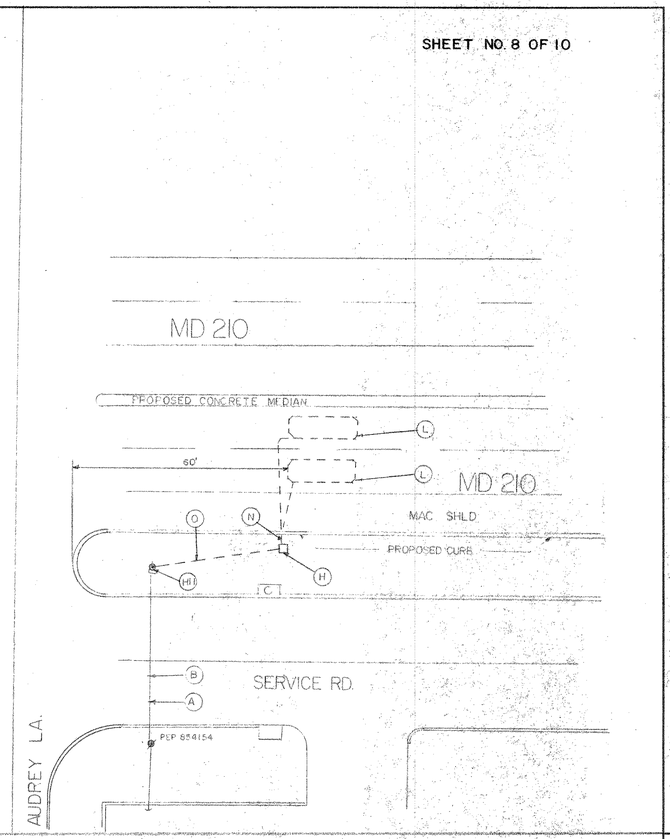

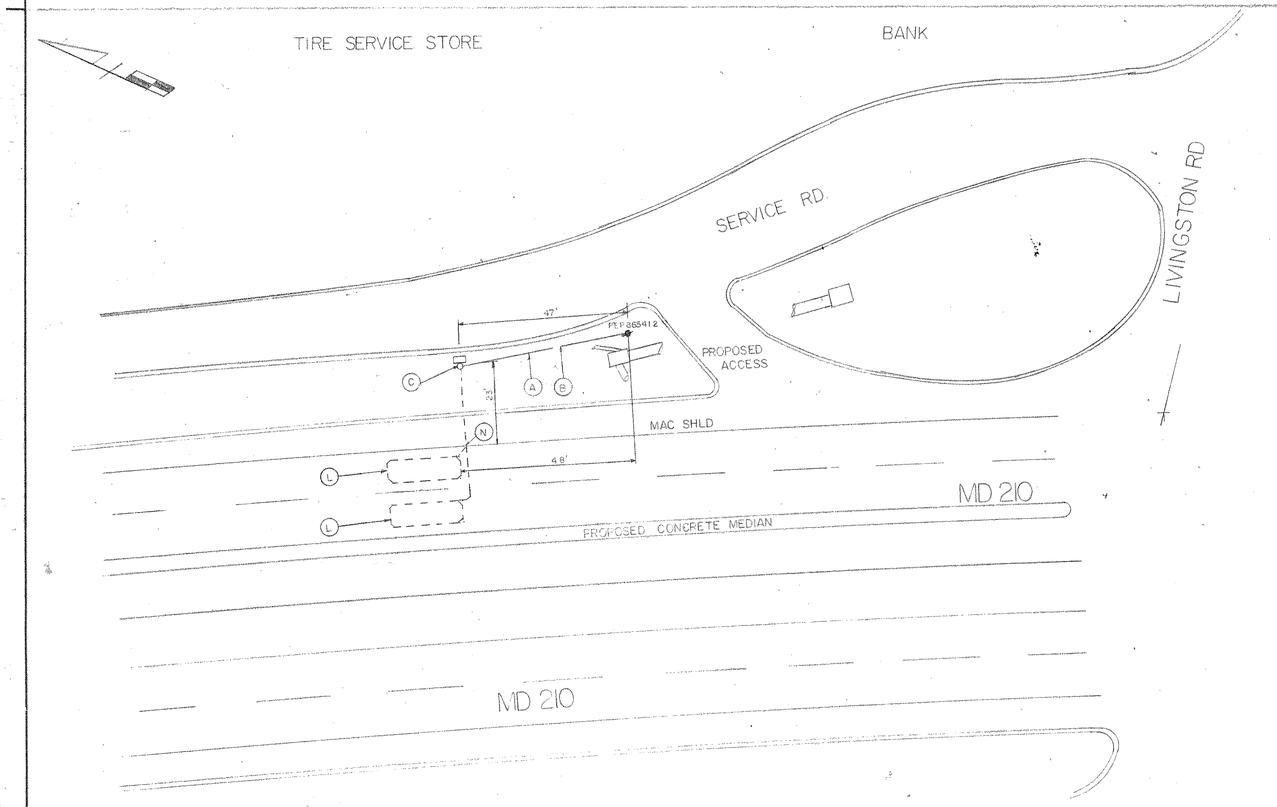

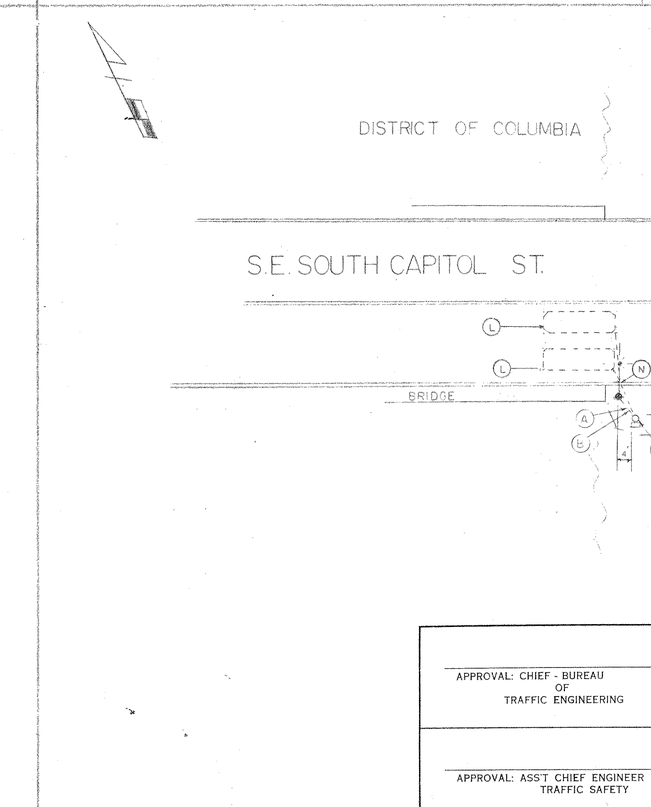

B	7/19/74 REVISED SAMPLING STATION NORTH OF SOUTHERN
WR	

REVISIONS

APPROVAL: CHIEF - BUREAU OF TRAFFIC ENGINEERING

APPROVAL: ASS'T CHIEF ENGINEER TRAFFIC SAFETY

MARYLAND STATE ROADS COMMISSION
DIVISION OF TRAFFIC SAFETY
BUREAU OF TRAFFIC ENGINEERING

SAMPLING STATIONS FOR MD 210

F.A.P. NO. T-8006(3)

DATE
SCALE 1" = 20'
DRAWN BY: W. GUCKERT
CONTRACT NO. F 303 -376
COUNTY PRINCE GEORGES
CHECKED BY:

DRAWING NO. TS-700 B

DIETZGEN 10820

160210000.00