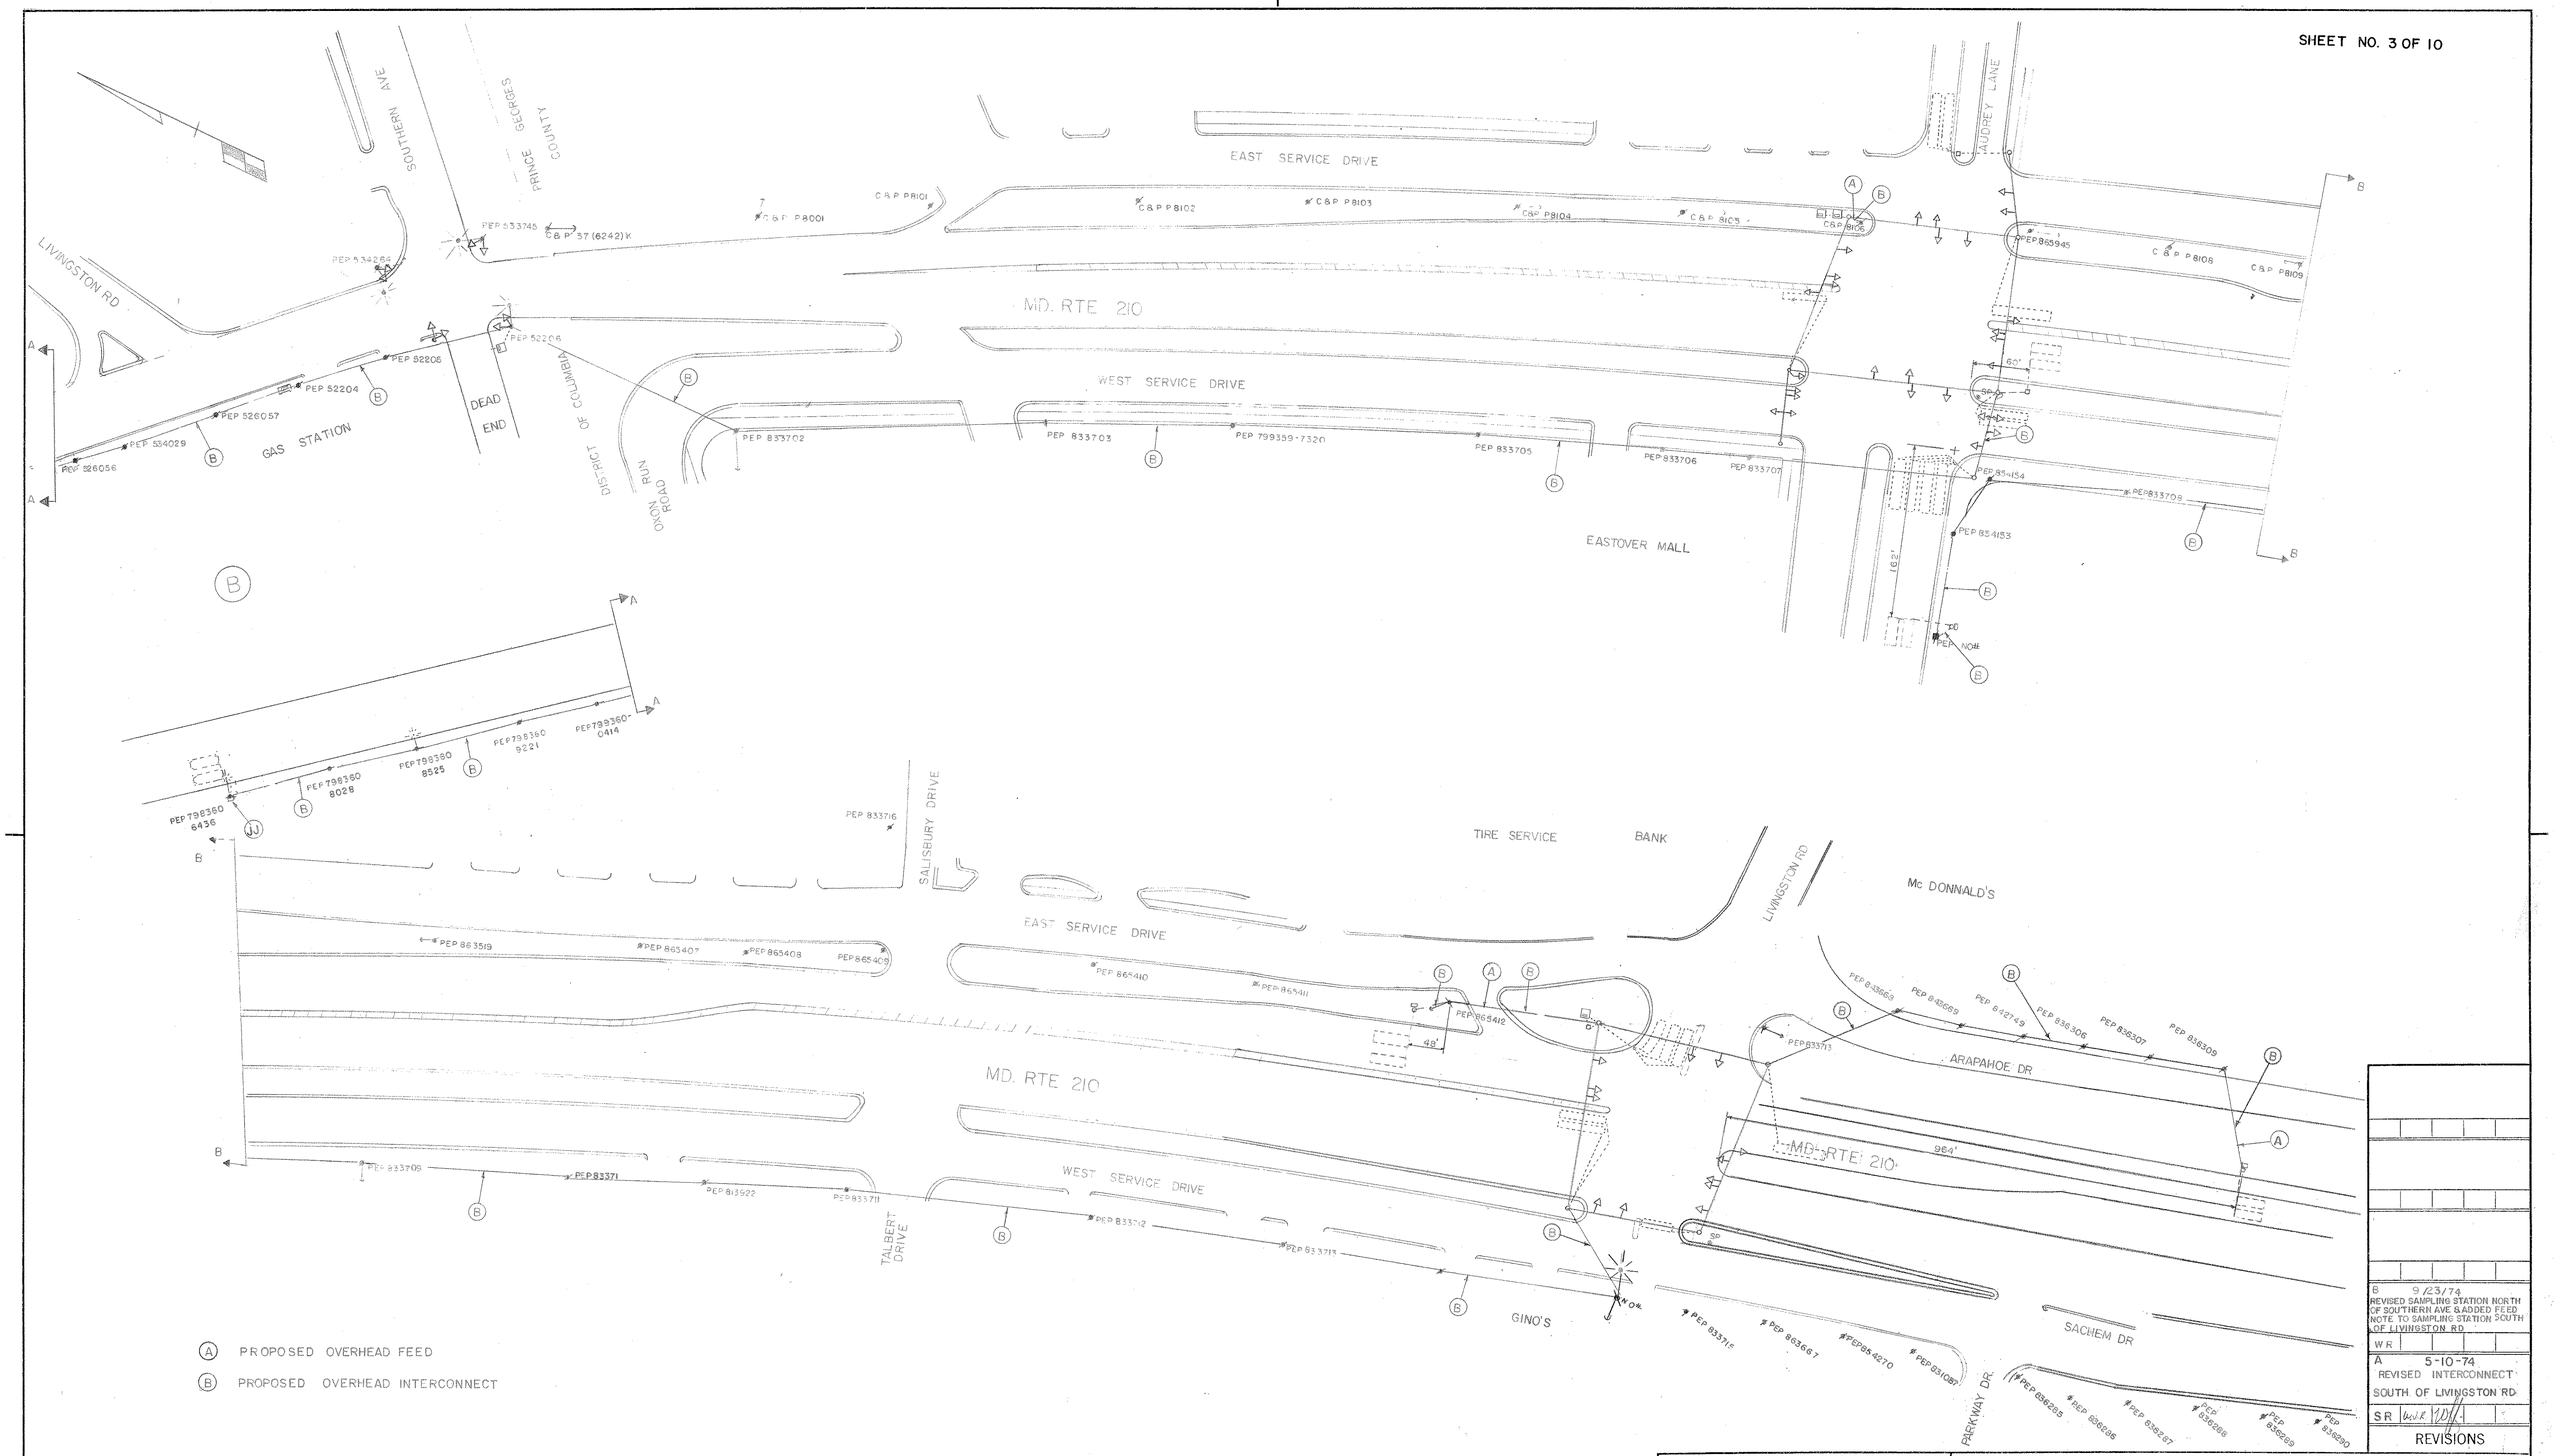


| | | |
|---|---|---|
| B | 9/23/74 | REVISED SAMPLING STATION NORTH OF SOUTHERN AVE & ADDED FEED NOTE TO SAMPLING STATION SOUTH OF LIVINGSTON RD. |
| W R | | |
| A | 5-10-74 | REVISED INTERCONNECT SOUTH OF LIVINGSTON RD. |
| SR | | |

REVISIONS

APPROVAL: CHIEF - BUREAU OF TRAFFIC ENGINEERING

APPROVAL: ASS'T CHIEF ENG'r TRAFFIC

MARYLAND STATE ROADS COMMISSION
DIVISION OF TRAFFIC SAFETY
BUREAU OF TRAFFIC ENGINEERING

INTERCONNECT FOR MD 210 AND LIVINGSTON RD, AUDREY RD, AND SOUTHERN AVE.
F.A.P. NO. T8006 (3)

DATE 7-12-72 CONTRACT NO P303-376
SCALE NONE COUNTY PRINCE GEORGES
DRAWN BY: G. COOK CHECKED BY:

DRAWING NO. TS 668