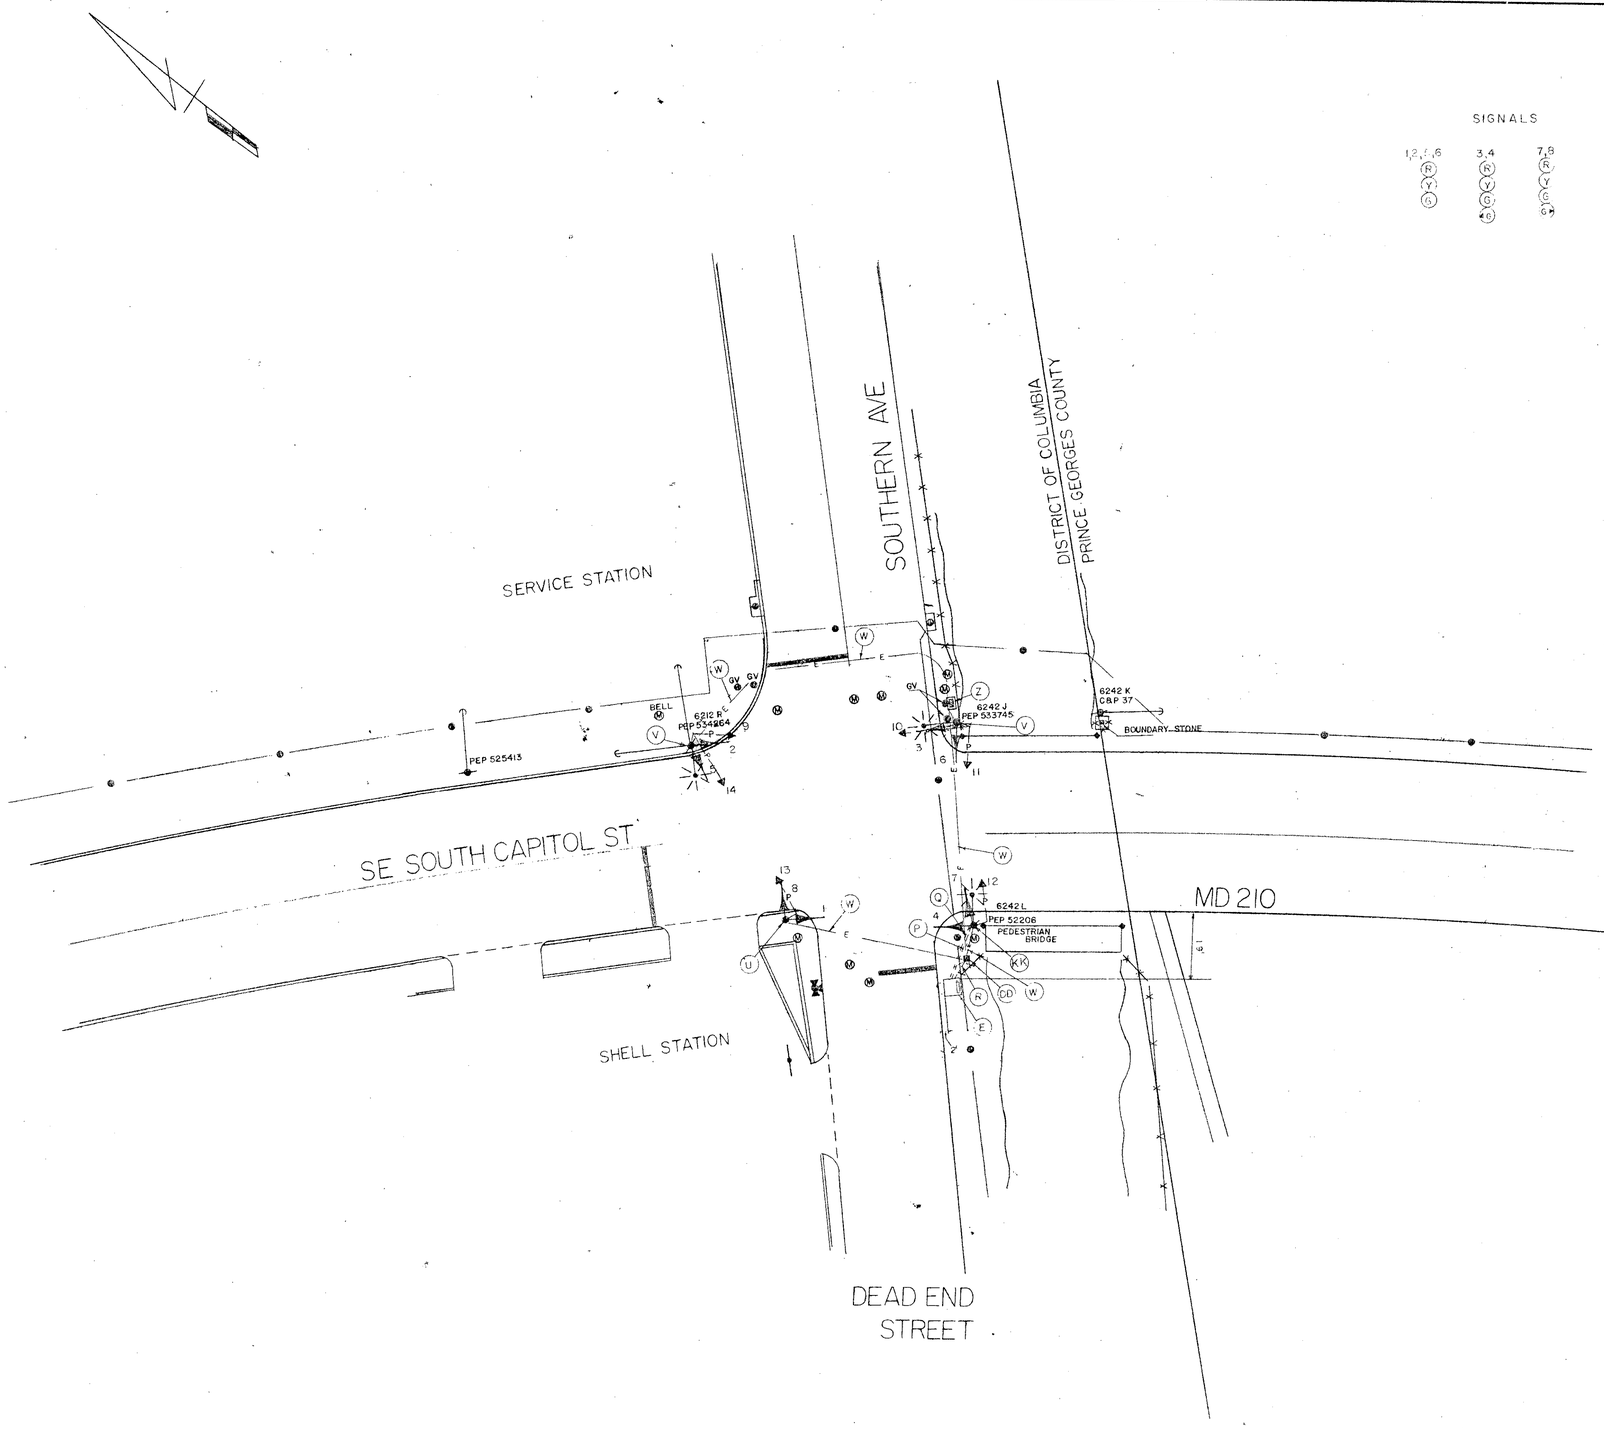

SIGNALS

1,2,5,6	3,4	7,8	9-14
R Y G	R Y G G	R Y G G	DW WK

PHASE A

PHASE B

PHASE C

FLASHING OPERATION

LEGEND
OF UNDERGROUND UTILITIES

- STEEL 135 MAIN HIGH PRESSURE
- WATER MAIN
- SEWER MAIN
- ELECTRIC CABLES IN DUCT

B	7/18/74
	DELETED DETECTION
WR	

REVISIONS

APPROVAL: CHIEF - BUREAU OF TRAFFIC ENGINEERING

APPROVAL: ASS'T CHIEF ENGINEER TRAFFIC SAFETY

MARYLAND STATE ROADS COMMISSION
DIVISION OF TRAFFIC SAFETY
BUREAU OF TRAFFIC ENGINEERING

MD 210 & SOUTHERN AVE
F.A.P. NO. T8006(3)

DATE 5-23-72 CONTRACT NO. P303 -376
SCALE 1"=20' COUNTY PRINCE GEORGES
DRAWN BY: J GORDON CHECKED BY:

DRAWING NO. TS-585B

DIETZGEN 10820

160-10014.50