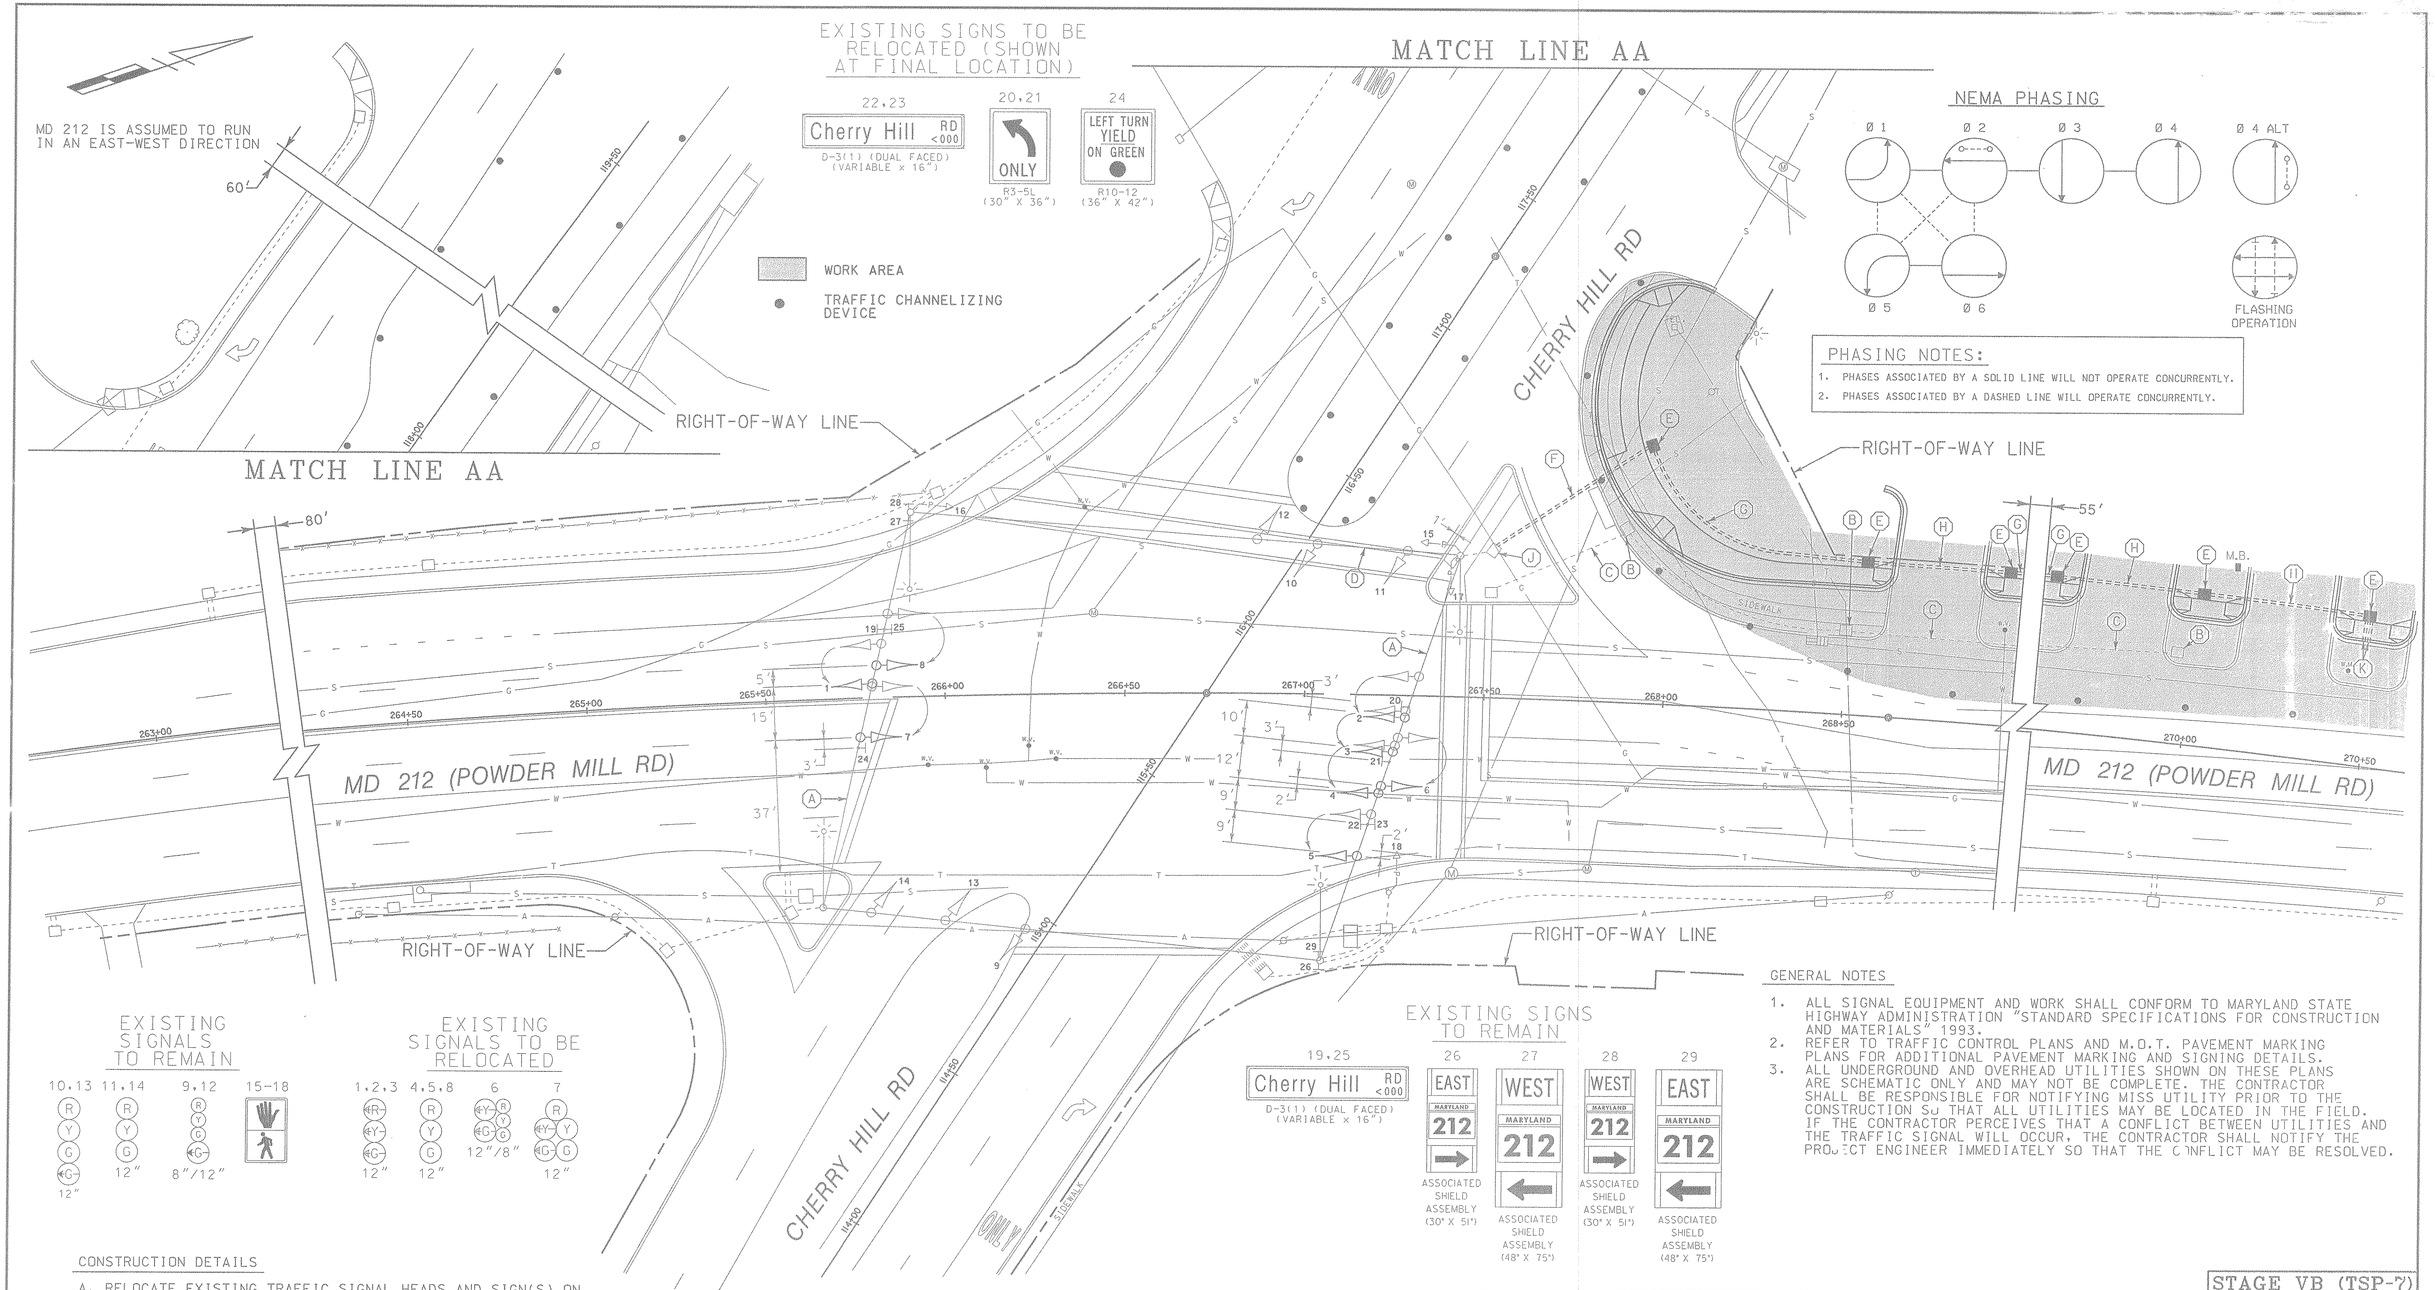

GENERAL NOTES

1. ALL SIGNAL EQUIPMENT AND WORK SHALL CONFORM TO MARYLAND STATE HIGHWAY ADMINISTRATION "STANDARD SPECIFICATIONS FOR CONSTRUCTION AND MATERIALS" 1993.
2. REFER TO TRAFFIC CONTROL PLANS AND M.O.T. PAVEMENT MARKING PLANS FOR ADDITIONAL PAVEMENT MARKING AND SIGNING DETAILS.
3. ALL UNDERGROUND AND OVERHEAD UTILITIES SHOWN ON THESE PLANS ARE SCHEMATIC ONLY AND MAY NOT BE COMPLETE. THE CONTRACTOR SHALL BE RESPONSIBLE FOR NOTIFYING MISS UTILITY PRIOR TO THE CONSTRUCTION SO THAT ALL UTILITIES MAY BE LOCATED IN THE FIELD. IF THE CONTRACTOR PERCEIVES THAT A CONFLICT BETWEEN UTILITIES AND THE TRAFFIC SIGNAL WILL OCCUR, THE CONTRACTOR SHALL NOTIFY THE PROJECT ENGINEER IMMEDIATELY SO THAT THE CONFLICT MAY BE RESOLVED.

CONSTRUCTION DETAILS

A. RELOCATE EXISTING TRAFFIC SIGNAL HEADS AND SIGN(S) ON SPAN WIRE AS NOTED.
B. REMOVE EXISTING HANDHOLE.
C. ABANDON EXISTING CONDUIT.
D. RELOCATE EXISTING SIGN ON SPAN WIRE AS NOTED.
E. INSTALL HANDHOLE.
F. INSTALL 4 IN. SCHEDULE 80, RIGID POLYVINYL CHLORIDE ELECTRICAL CONDUIT (SLOTTED).
G. INSTALL 2 IN. SCHEDULE 80, RIGID POLYVINYL CHLORIDE ELECTRICAL CONDUIT (TRENCHED).
H. INSTALL 2 IN. SCHEDULE 80, RIGID POLYVINYL CHLORIDE ELECTRICAL CONDUIT (SLOTTED).
J. USE EXISTING HANDHOLE.
K. INSTALL 1 IN. LIQUID-TIGHT FLEXIBLE NON-METALLIC ELECTRICAL CONDUIT (DETECTOR WIRE SLEEVE).

STAGE VB (TSP-7)

LEGEND OF UNDERGROUND AND OVERHEAD UTILITIES

AERIAL CABLE	A
ELECTRICAL	E
TELEPHONE	T
GAS	G
SEWER	S
WATER	W
CABLE TV	TV

WR&A
Whitman, Requardt and Associates, LLP
2315 Saint Paul Street
Baltimore, Maryland 21218
(410) 235-3450

REVISIONS

D	RECONSTRUCT SIGNAL DUE TO GEOMETRIC IMPROVEMENTS STAGE VB	8/99
NML		
C	SPLIT PHASE FOR CHERRY HILL RD	3/89
DJD		
B	RECUT LOOPS DUE TO INSTALL. OF RIGHT TURN LANE SHA. NO. BW-229-802-312	5/89
RZ		
A	ADD E/P LT PHAST FOR EB CHERRY HILL RD	3/89

APPROVALS

ORIGINAL ON FILE

ASST. TRAFFIC ENGINEERING DESIGN DIVISION

ASST. DISTRICT ENGINEER, TRAFFIC

CHIEF, TRAFFIC ENGINEERING DESIGN DIVISION

DIRECTOR, TRAFFIC & SAFETY

MARYLAND DOT - STATE HIGHWAY ADMINISTRATION
Office of Traffic & Safety
TRAFFIC ENGINEERING DESIGN DIVISION
TRAFFIC SIGNALIZATION PLAN
MD 212 (POWDER MILL RD) & CHERRY HILL RD

DRAWN BY:	W.RICHARDSON	F.A.P. NO.		TS NO. TS-1923D	SHEET NO.
CHECKED BY:	S.RENZI	S.H.A. NO.	P-736-501-376		
SCALE:	1"= 20'	COUNTY:	PRINCE GEORGES	T.I.M.S. NO.	63 OF
DATE:	1/1984	LOG MILE:			