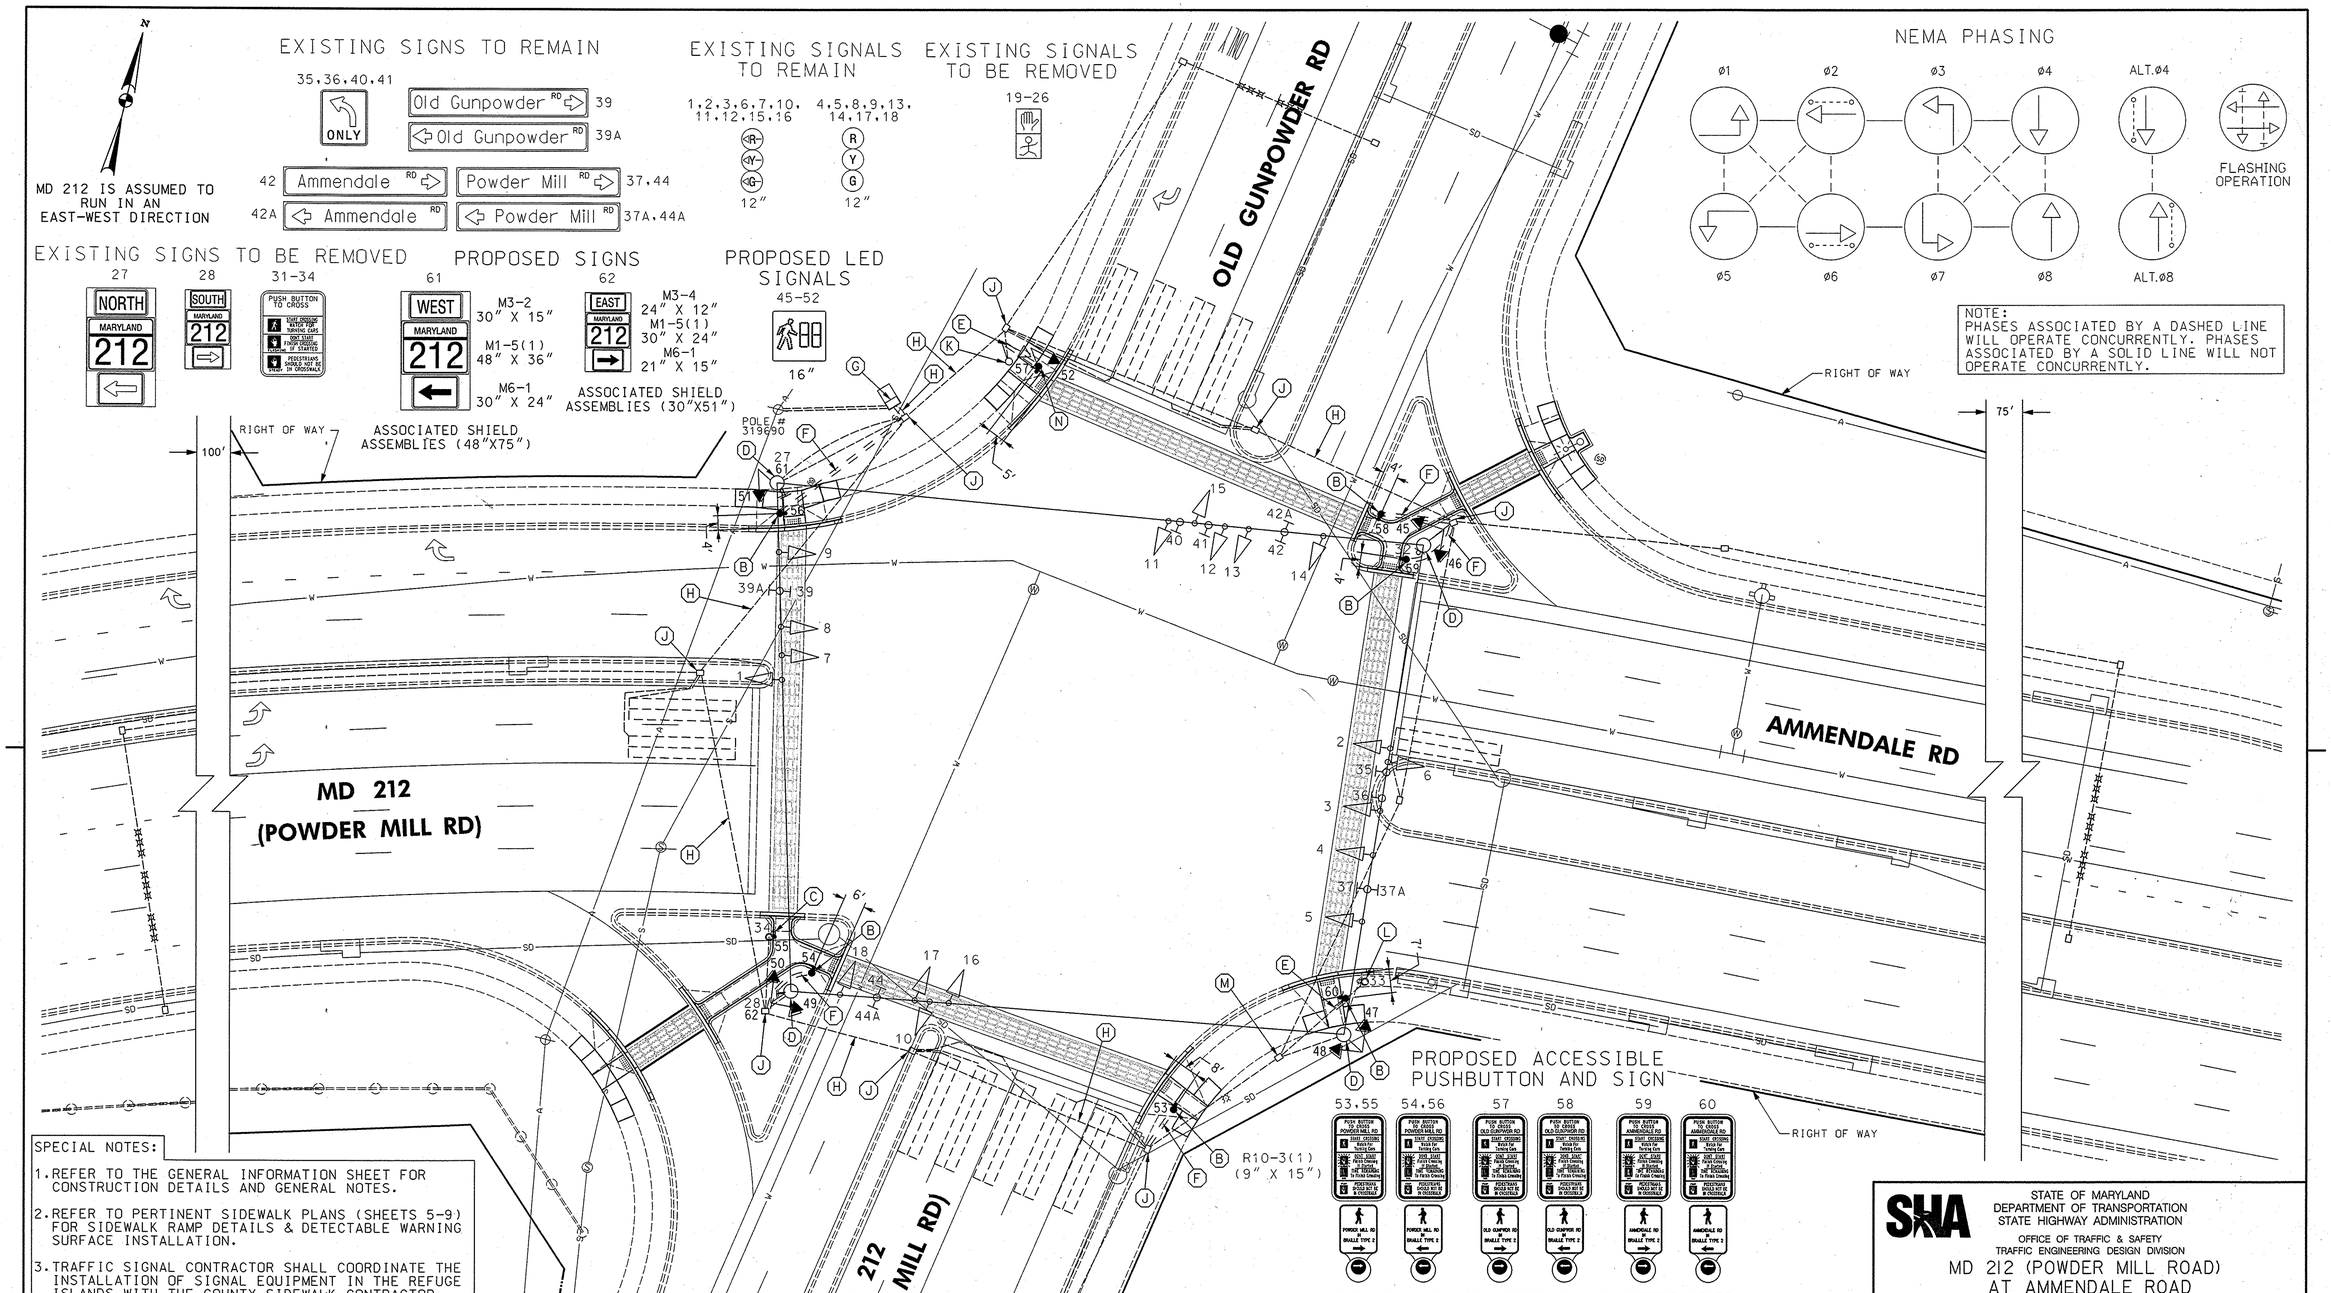


SPECIAL NOTES:

1. REFER TO THE GENERAL INFORMATION SHEET FOR CONSTRUCTION DETAILS AND GENERAL NOTES.
2. REFER TO PERTINENT SIDEWALK PLANS (SHEETS 5-9) FOR SIDEWALK RAMP DETAILS & DETECTABLE WARNING SURFACE INSTALLATION.
3. TRAFFIC SIGNAL CONTRACTOR SHALL COORDINATE THE INSTALLATION OF SIGNAL EQUIPMENT IN THE REFUGE ISLANDS WITH THE COUNTY SIDEWALK CONTRACTOR.

GEOMETRIC LEGEND

- EXISTING
- PROPOSED

UTILITY LEGEND

- SD — STORM DRAIN
- G — GAS MAIN
- W — WATER MAIN
- S — SEWER MAIN
- E — ELECTRIC CABLES
- A — AERIAL CABLES
- T — TELEPHONE CABLES
- F — FIBER-OPTIC

BY: tchowdhry

RUMMEL, KLEPPER & KAHL, LLP
CONSULTING ENGINEERS
81 MOSHER STREET
BALTIMORE, MARYLAND 21217
TEL:(410)728-2900 FAX:(410)383-3270

APPROVALS

TEAM LEADER
ASST. DIV. CHIEF
DIVISION CHIEF
OFFICE DIRECTOR

ORIGINAL ON FILE

REVISIONS

A ADD APS PUSHBUTTONS AND COUNTDOWN PED HEADS AT9135185 TC 11/07

STATE OF MARYLAND
DEPARTMENT OF TRANSPORTATION
STATE HIGHWAY ADMINISTRATION
OFFICE OF TRAFFIC & SAFETY
TRAFFIC ENGINEERING DESIGN DIVISION

MD 212 (POWDER MILL ROAD)
AT AMMENDALE ROAD
BELTSVILLE, MARYLAND

TRAFFIC SIGNAL PLAN

SCALE 1"=20' ADVERTISED DATE MAY, 2004 CONTRACT NO. PG3355171

DESIGNED BY JRG
DRAWN BY JRG
CHECKED BY MDS
F.A.P. NO.
COUNTY PRINCE GEORGE'S
LOGMILE 16021208.60
TIMS NO. I 914
TOD NO.

TS NO. 3061A | DRAWING – OF | SHEET NO. 1 OF 9

PLOTTED: Thursday, November 15, 2007 AT 01:20 PM
FILE: K:\projects\104-134\Task100\MD 212\dgn\SP-MD212@Ammendale.dgn