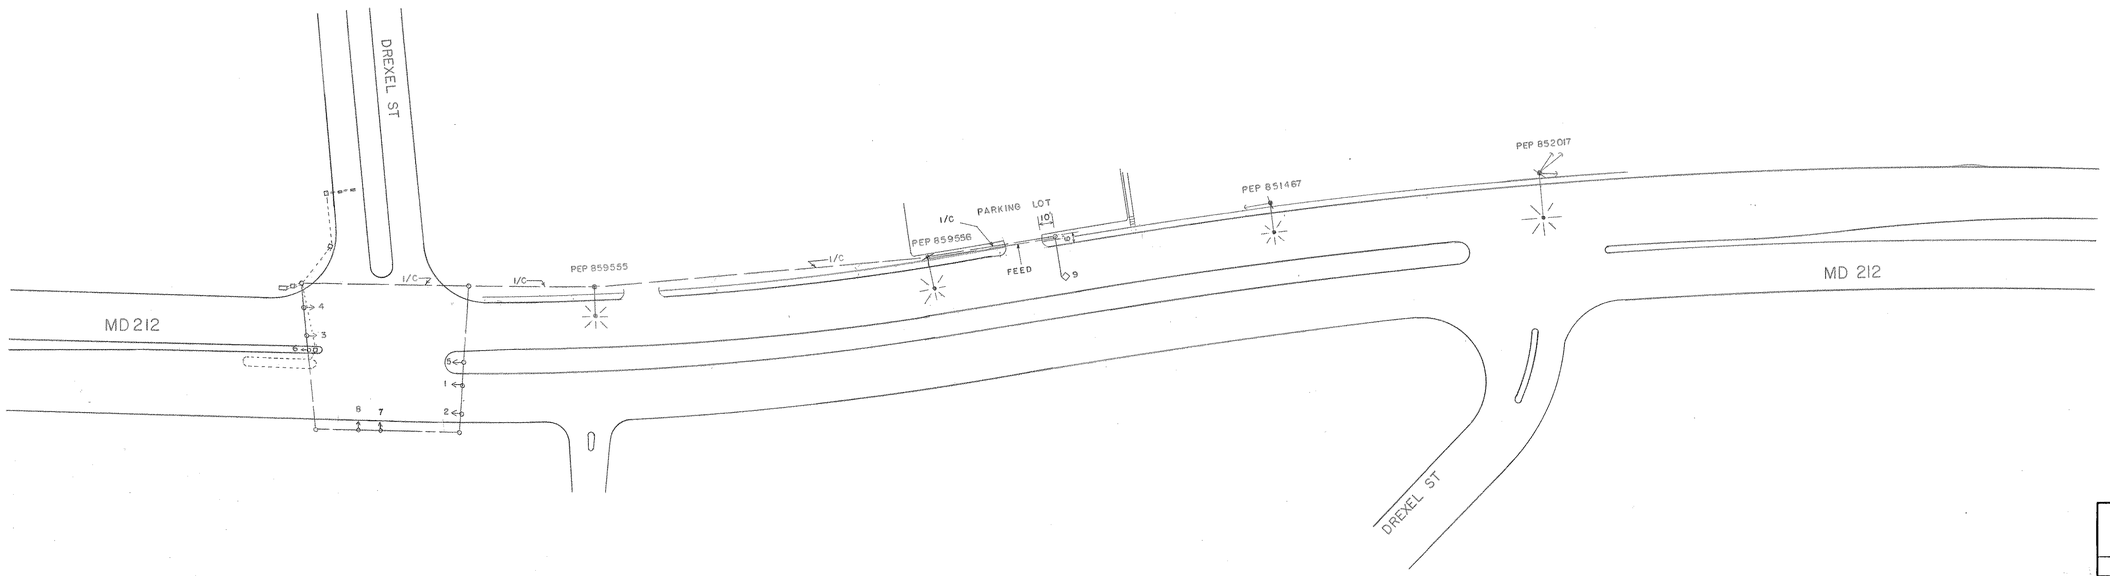

REVISIONS

APPROVAL: CHIEF - BUREAU OF TRAFFIC ENGINEERING

APPROVAL: ASS'T CHIEF ENGINEER TRAFFIC SAFETY

MARYLAND STATE ROADS COMMISSION
DIVISION OF TRAFFIC SAFETY
BUREAU OF TRAFFIC ENGINEERING

MD 212 & DREXEL ST INTERCONNECT

DATE
SCALE 1" = 50'
DRAWN BY: H J Reinhardt
CONTRACT NO P 239X - 375
COUNTY PRINCE GEORGE'S
CHECKED BY:

DRAWING NO. TS-411