FHWA REGION NO	STATE	FED. AID PROJ. NO	SHEET NO.	TOTAL SHEETS
3	MD.	N/A	2	3

	1	2	3	4	5	6	7	8	9	10	11	12	13	24	25	26	27	28	29	30	31
PHASE 1+5	R G	R G	R	R G	R G	R	R	R	R	R	R	R	R	DW	DW	DW	DW	DW	DW	DW	DW
1+5 CHANGE	R Y	R Y	R	R Y	R Y	R	R	R	R	R	R	R	R	DW	DW	DW	DW	DW	DW	DW	DW
PHASE 1+6	G G	G G	G	R	R	R	R	R	R	R	R	R	R	DW	DW	DW	DW	DW	DW	DW	DW
1+6 CHANGE	Y	Y	Y	R	R	R	R	R	R	R	R	R	R	DW	DW	DW	DW	DW	DW	DW	DW
PHASE 2+5	R	R	R	G G	G G	G	R	R	R	R	R	R	R	DW	DW	DW	DW	DW	DW	DW	DW
2+5 CHANGE	R	R	R	Y Y	Y Y	Y	R	R	R	R	R	R	R	DW	DW	DW	DW	DW	DW	DW	DW
PHASE 2+6	G	G	G	G	G	G	R	R	R	R	R	R	R	W	W	W	W	DW	DW	DW	DW
2+6 PED CLEAR	G	G	G	G	G	G	R	R	R	R	R	R	R	FL DW	FL DW	FL DW	FL DW	DW	DW	DW	DW
2+6 CHANGE	Y	Y	Y	Y	Y	Y	R	R	R	R	R	R	R	DW	DW	DW	DW	DW	DW	DW	DW
PHASE 3	R	R	R	R	R	R	G G	G G	G G	G	R	R	R	DW	DW	DW	DW	DW	DW	DW	DW
3 CHANGE	R	R	R	R	R	R	Y	Y	Y	Y	R	R	R	DW	DW	DW	DW	DW	DW	DW	DW
PHASE 4	R	R	R	R	R	R	R	R	R	R	G G	G G	G G	DW	DW	DW	DW	DW	DW	DW	DW
4 CHANGE	R	R	R	R	R	R	R	R	R	R	Y	Y	Y	DW	DW	DW	DW	DW	DW	DW	DW
PHASE 3 ALT.	R	R	R	R	R	R	G G	G G	G G	G	R	R	R	DW	DW	DW	DW	DW	W	W	DW
3 ALT. PED CLEAR	R	R	R	R	R	R	G G	G G	G G	G	R	R	R	DW	DW	DW	DW	DW	FL DW	FL DW	DW
3 CHANGE	R	R	R	R	R	R	Y	Y	Y	Y	R	R	R	DW	DW	DW	DW	DW	DW	DW	DW
PHASE 4 ALT.	R	R	R	R	R	R	R	R	R	R	G G	G G	G G	DW	DW	DW	DW	W	DW	DW	W
4 ALT. PED CLEAR	R	R	R	R	R	R	R	R	R	R	G G	G G	G G	DW	DW	DW	DW	FL DW	DW	FL DW	DW
4 CHANGE	R	R	R	R	R	R	R	R	R	R	Y	Y	Y	DW	DW	DW	DW	DW	DW	DW	DW
FLASHING	FL Y	FL Y	FL Y	FL Y	FL Y	FL Y	FL R	FL R	FL R	FL R	FL R	FL R	FL R	OFF	OFF	OFF	OFF	OFF	OFF	OFF	OFF
FIRE HOUSE PRE-EMPTION	Y	Y	Y	Y	Y	Y	Y	Y	Y	Y	R	R	R	DW	DW	DW	DW	DW	DW	DW	DW
	R	R	R	R	R	R	R	R	R	R	G	G	G	DW	DW	DW	DW	DW	DW	DW	DW
	R	R	R	R	R	R	R	R	R	R	Y	Y	Y	DW	DW	DW	DW	DW	DW	DW	DW

	14	15	16	17	18	19	20	21	22	23
PHASE 1+5	R Y	R Y	R R	R R	R R	R R	R Y Y	R Y Y	R Y Y	R Y Y

PHASING DIAGRAM

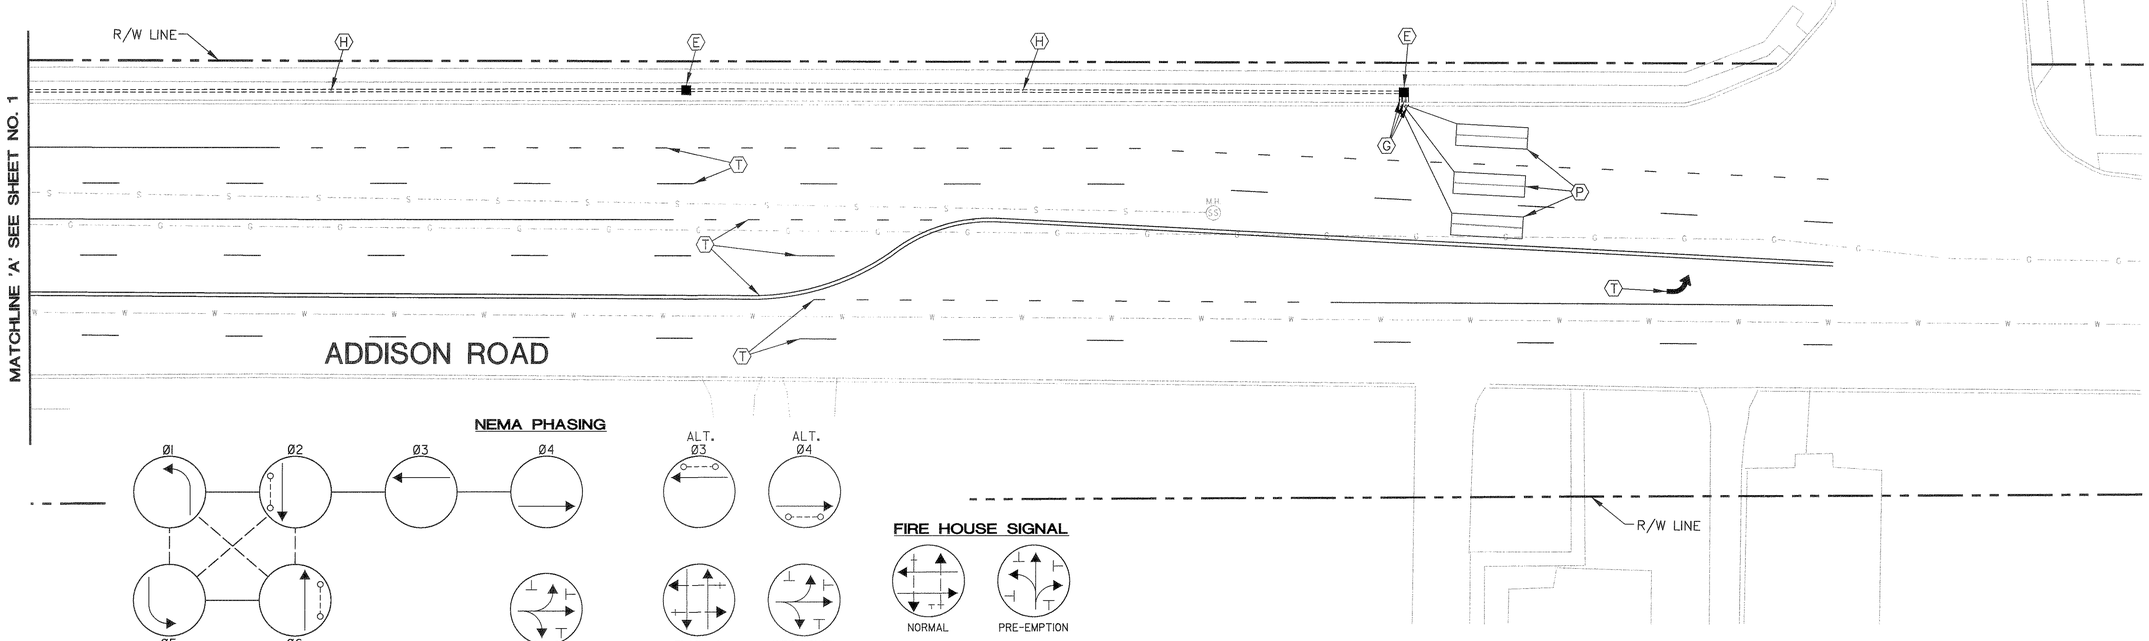

PHASING NOTES:
1. PHASES ASSOCIATED BY A SOLID LINE WILL NOT OPERATE CONCURRENTLY
2. PHASES ASSOCIATED BY A DASHED LINE WILL OPERATE CONCURRENTLY

UTILITY LEGEND

G G	GAS MAIN
W W	WATER MAIN
S S	SEWER MAIN
	STORM DRAIN
TV TV	CABLE TELEVISION
E E	ELECTRIC CABLES
T T	TELEPHONE CABLES
A A	AERIAL CABLES

REVISION 'G'
A/E GROUP, INC.
ENGINEERS • PLANNERS
11409 Cronhill Drive
Owings Mills, Maryland 21117
A/E Job No. 96-316

REVISIONS
ⓖ 10-18-96 ADD SECOND LEFT TURN LANE NB ON ADDISON.
J.F.L.

APPROVALS
CHIEF, SIGNAL DESIGN SECTION
ASST. DISTRICT ENGINEER, TRAFFIC
CHIEF, TRAFFIC ENGINEERING DESIGN DIVISION
DIRECTOR, OFFICE OF TRAFFIC & SAFETY
ORIGINAL ON FILE

MDOT – STATE HIGHWAY ADMINISTRATION
Office of Traffic & Safety
TRAFFIC ENGINEERING DESIGN DIVISION

F.H. SIGNAL # 16237
SIGNAL # 16021400.87

DRAWN BY: J. HOYAS
DES. BY:
CHK. BY: S. RENZI

MD 214 AT ADDISON ROAD

GENERAL INFORMATION COUNTY: PRINCE GEORGE'S

DATE: 8/17/82
SCALE: 1" = 20'
F.A.P. NO.
S.H.A. NO. BW963M82

TS/STD. NO. TS-25G-GI

SHEET NO. 2 OF 3