F.H.W.A. REGION NO.	STATE	FED. AID PROJ. NO.	SHEET NO.	TOTAL SHEETS
3	MD			

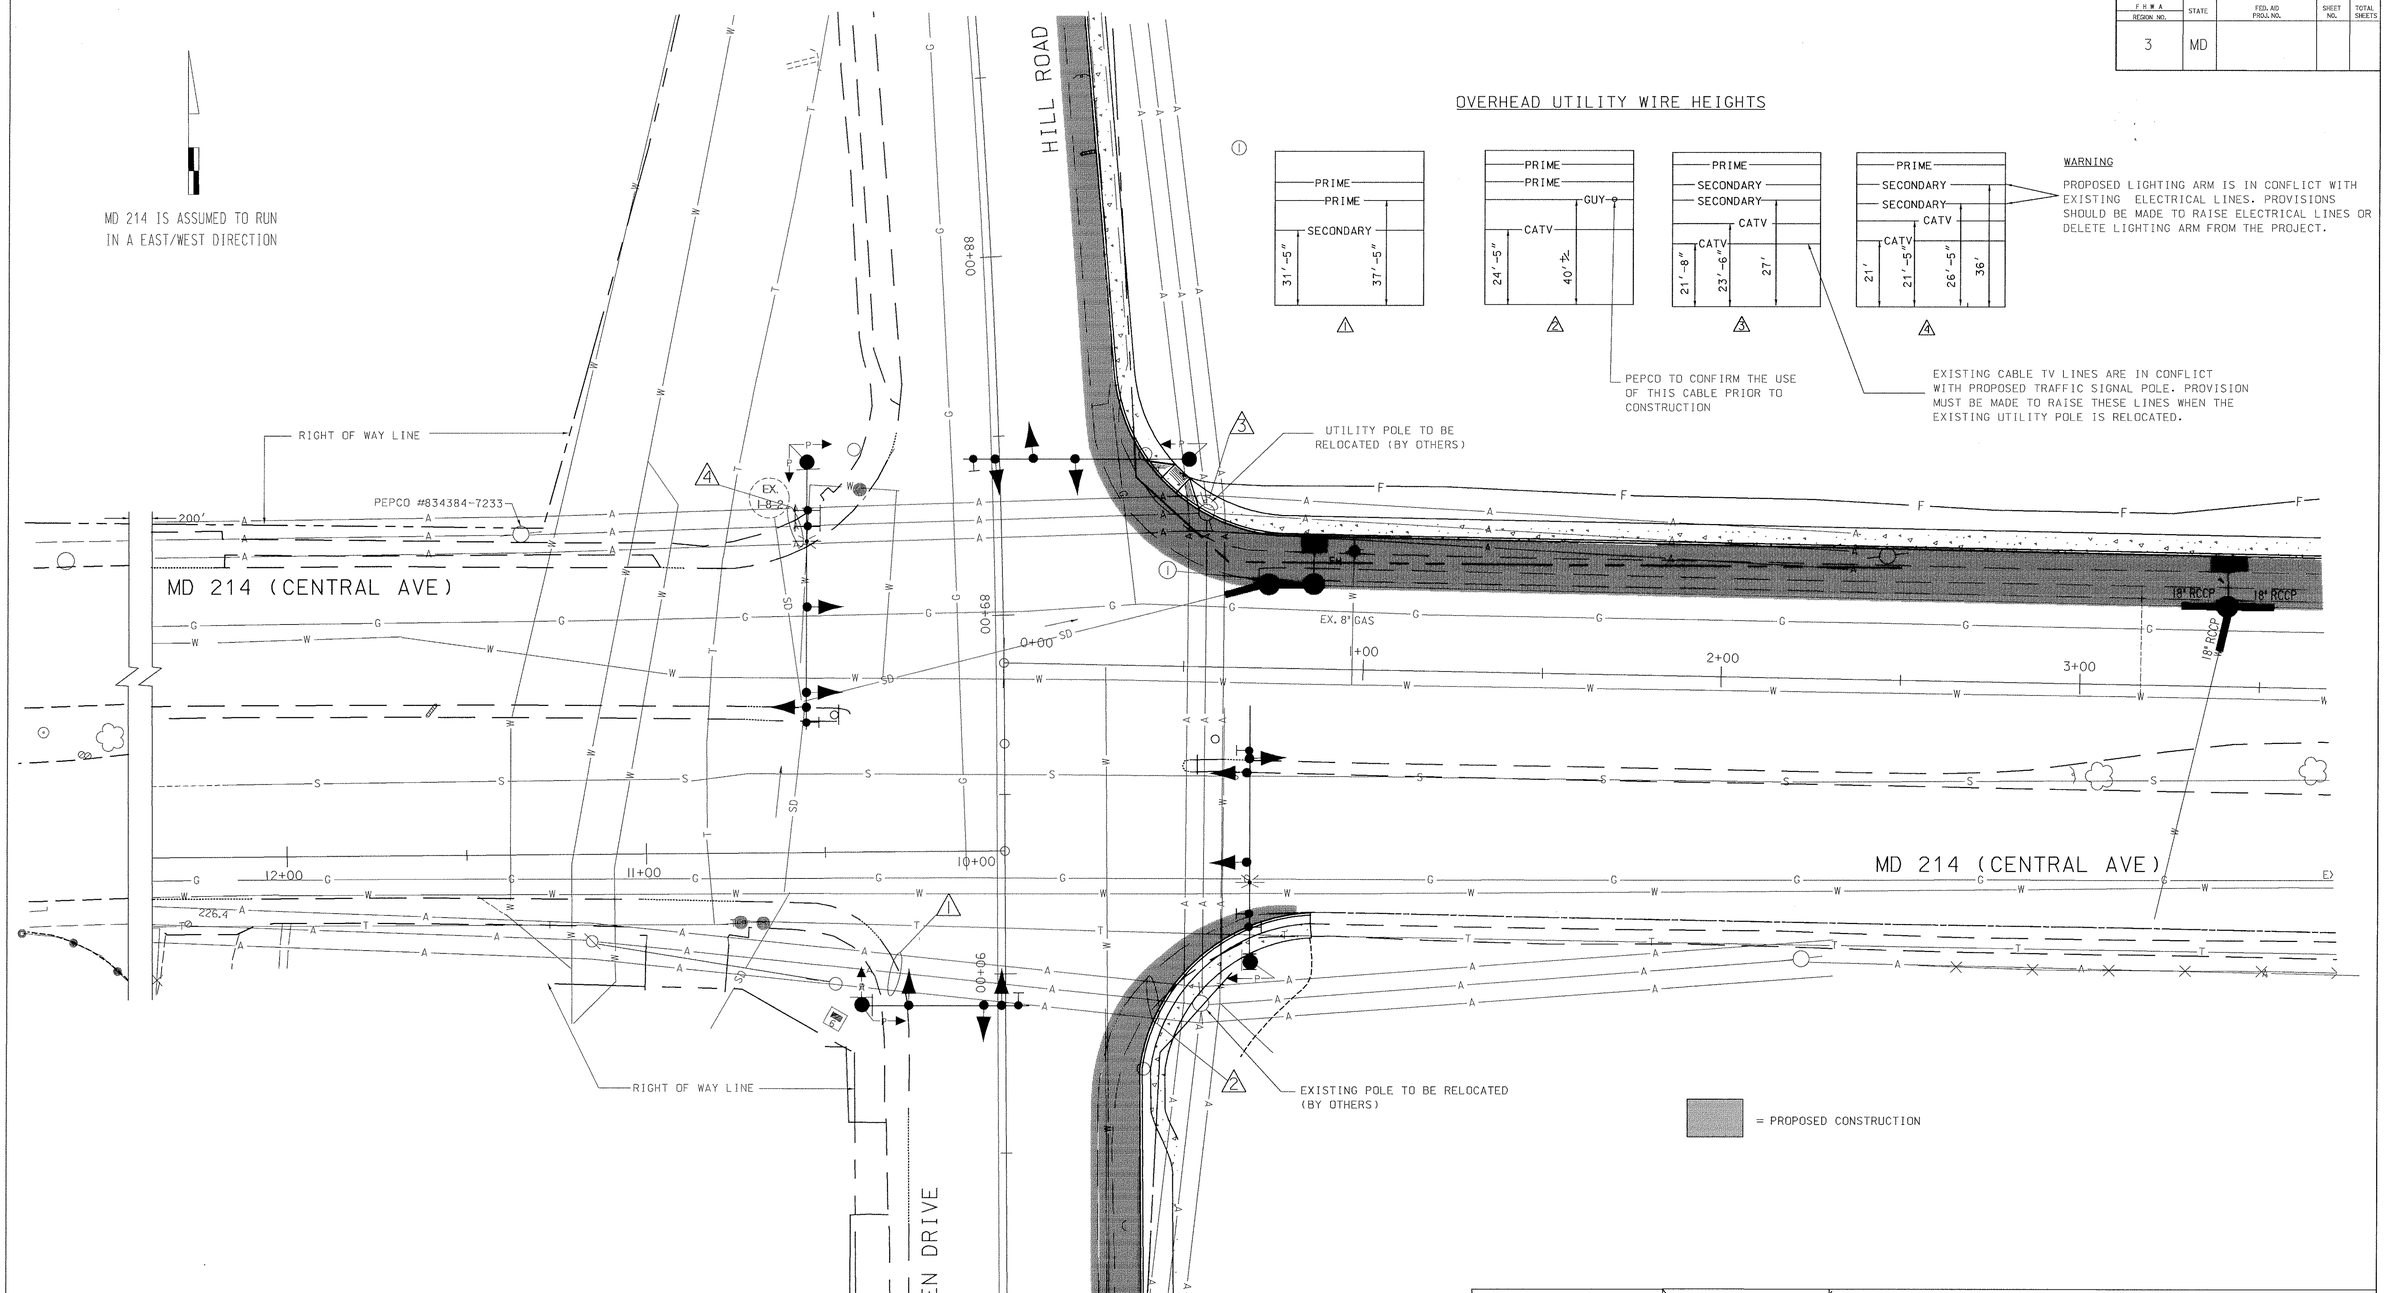

UTILITY LEGEND	
T	TELEPHONE CABLES
G	GAS MAIN
W	WATER MAIN
S	SEWER MAIN
E	ELECTRIC CABLES
A	AERIAL CABLES
BC	BURIED CABLE
SD	STORM DRAIN
GEOMETRIC LEGEND	
	EXISTING GEOMETRICS
	PROPOSED GEOMETRICS

CONSULTING ENGINEERS
COLUMBIA, MARYLAND

REVISIONS	
G 2/ /97	RECONSTRUCT TRAFFIC SIGNAL DUE TO GEOMETRIC IMPROVEMENTS
F 9/25/93	ADD SIDE STREET EXCLUSIVE PERMISSIVE LEFT TURN PHASING
E 12/29/82	REVISE SIDE STREET LOOP DETECTORS AND PED SIGNAL # 12
D 12/30/81	MODIFY DUE TO MD 214 DUALIZATION

APPROVALS
ASST. DIVISION CHIEF, TEDD
ASST. DISTRICT MANAGER, TRAFFIC
CHIEF, TRAFFIC ENGINEERING DESIGN DIVISION
DIRECTOR, OFFICE OF TRAFFIC & SAFETY
ORIGINAL ON FILE

MARYLAND DOT - STATE HIGHWAY ADMINISTRATION
Office of Traffic & Safety
TRAFFIC ENGINEERING DESIGN DIVISION
MD 214 (CENTRAL AVE) @ HILL ROAD/SHADY GLEN DRIVE
TRAFFIC SIGNAL UTILITY PLAN
LOGMILE #: 16021401.98
DATE 4/ /97

DRAWN BY: T. ROBERGE	F.A.P. NO.	TS NO.:	SHEET NO.
CHECK BY:	S.H.A. NO. P-733-501-385	431 G	OF
SCALE: 1"=40'	COUNTY PRINCE GEORGE'S		

BW110M83