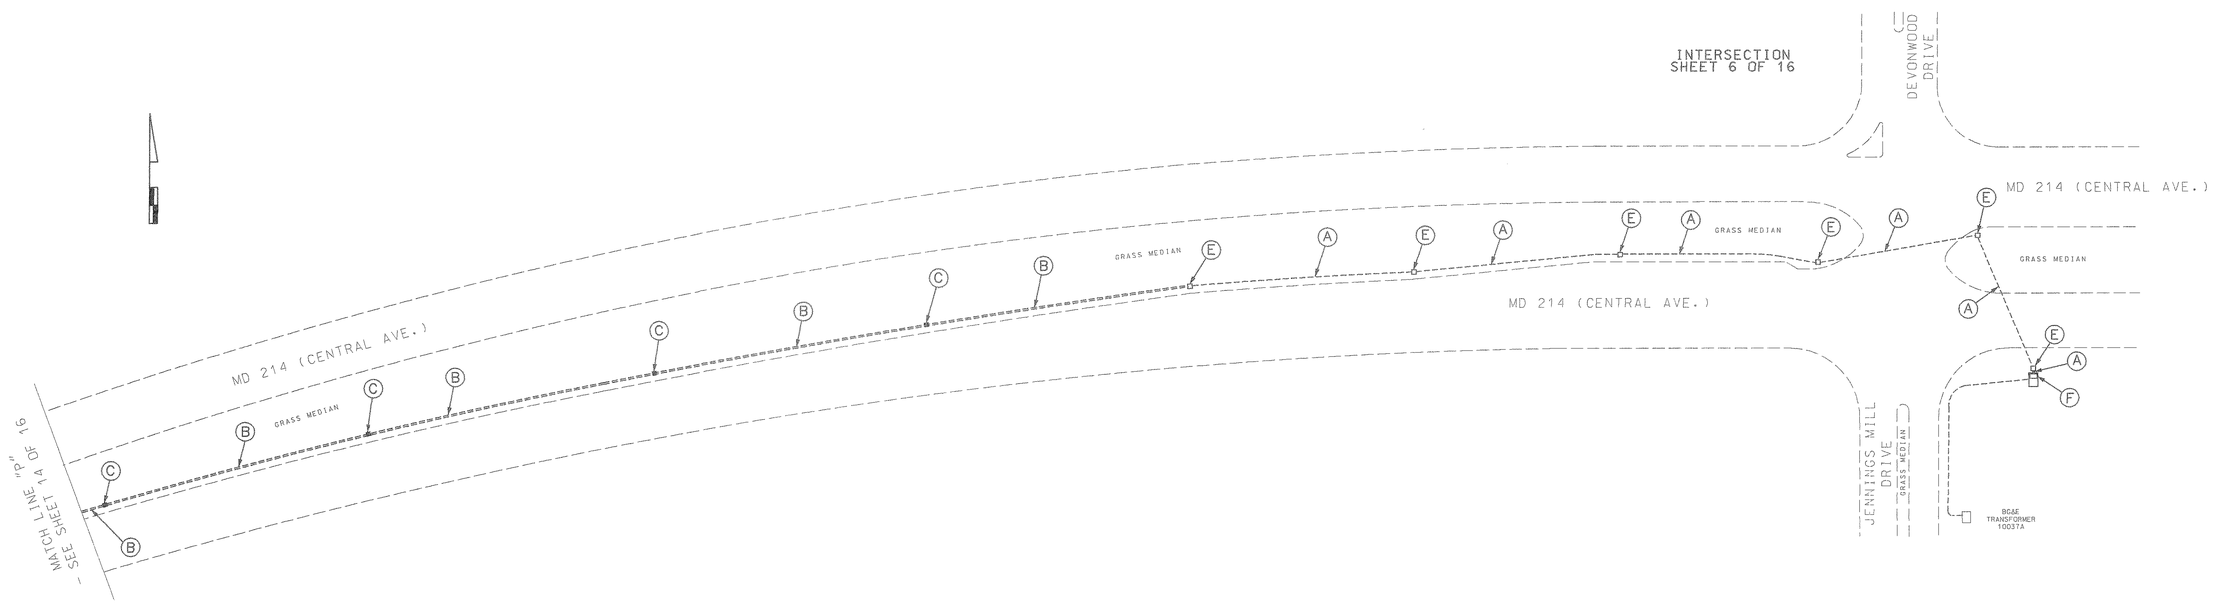

CONSTRUCTION DETAILS FOR THE INSTALLATION OF INTERCONNECT CABLE

A. Use existing conduit.

B. Install 3" polyvinyl chloride (Schedule 80) electrical conduit (trenched).

C. Install handhole.

E. Use existing handhole.

F. Use existing cabinet.

INTERCONNECT PLAN

REVISIONS	APPROVALS
	TEAM LEADER, TRAFFIC ENGINEERING DESIGN DIVISION
	ASST. CHIEF, TRAFFIC ENGINEERING DESIGN DIVISION
	CHIEF, TRAFFIC ENGINEERING DESIGN DIVISION
	DIRECTOR, TRAFFIC & SAFETY

STREET TRAFFIC STUDIES, LTD.
400 Crain Hwy., N.W.
Glen Burnie, MD 21061
Ph (410) 590-5500
Fax (410) 590-6637

3921X9.dgn TASK-1

MARYLAND DOT - STATE HIGHWAY ADMINISTRATION
Office of Traffic & Safety
TRAFFIC ENGINEERING DESIGN DIVISION
MD 214 (CENTRAL AVE) AND CAMPUS WAY
EAST TO JENNINGS MILL RD

DRAWN BY:	W J NIES	F.A.P. NO.	PG 401 A51/B51	TS NO.	4127X-9
CHECKED BY:	EMM	S.H.A. NO.	XX1085185	T.I.M.S. NO.	E 448
SCALE:	1"= 50'	COUNTY:	PRINCE GEORGE'S		
DATE:	8-30-01	LOG MILE:	05.10 TO 09.48		

SHEET NO. 15 OF 16