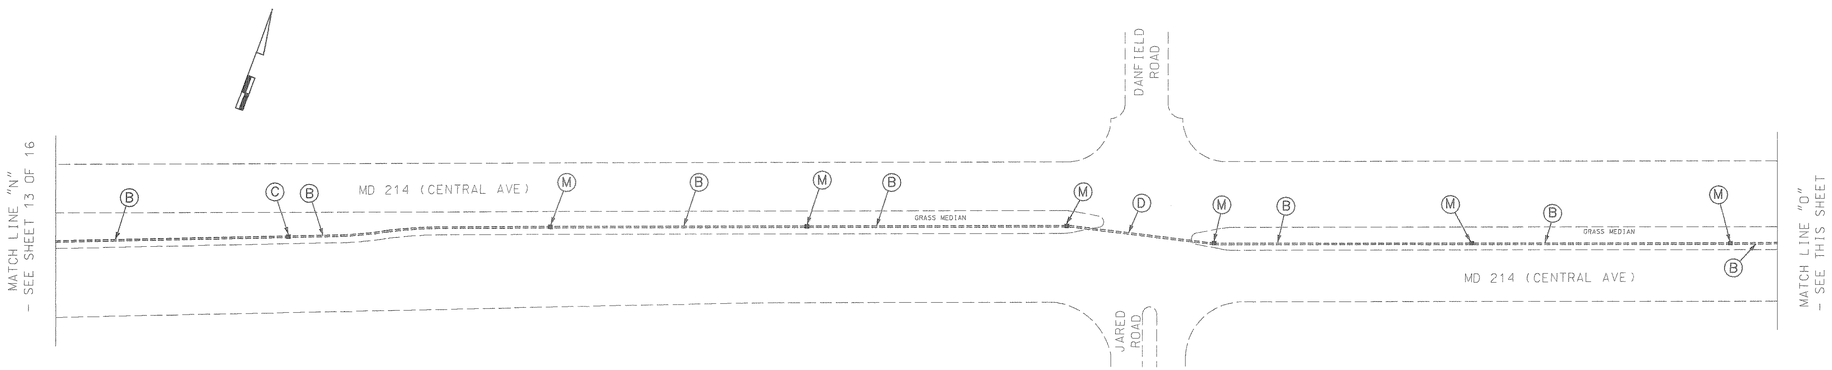

CONSTRUCTION DETAILS FOR THE INSTALLATION OF THE INTERCONNECT CABLE

B. Install 3" polyvinyl chloride (Schedule 80) electrical conduit (trenched) for installation of the interconnect cable.

C. Install handhole.

D. Install 4" polyvinyl chloride (Schedule 80) electrical conduit (bored) for installation of the interconnect cable.

M. Install handhole, store 25' of I/C cable inside.

INTERCONNECT PLAN

STREET TRAFFIC STUDIES, LTD.
400 Crain Hwy. N.W.
Glen Burnie, MD 21061
Ph (410) 590-5500
Fax (410) 590-6637

3921X8.dgn TASK-1

REVISIONS	APPROVALS
	TEAM LEADER, TRAFFIC ENGINEERING DESIGN DIVISION
	ASST. CHIEF, TRAFFIC ENGINEERING DESIGN DIVISION
	CHIEF, TRAFFIC ENGINEERING DESIGN DIVISION
	DIRECTOR, TRAFFIC & SAFETY

MARYLAND DOT - STATE HIGHWAY ADMINISTRATION
Office of Traffic & Safety
TRAFFIC ENGINEERING DESIGN DIVISION
MD 214 (CENTRAL AVE) AND CAMPUS WAY
EAST TO JENNINGS MILL RD

DRAWN BY:	W J NIES	F.A.P. NO.	PG 401 A51 / 851	TS NO.	4127X-8
CHECKED BY:	EMM KTM	S.H.A. NO.	XX1085185	T.I.M.S. NO.	E 448
SCALE:	1"= 50'	COUNTY:	PRINCE GEORGE'S	SHEET NO.	14 OF 16
DATE:	8-30-01	LOG MILE:	05.10 TO 09.48		