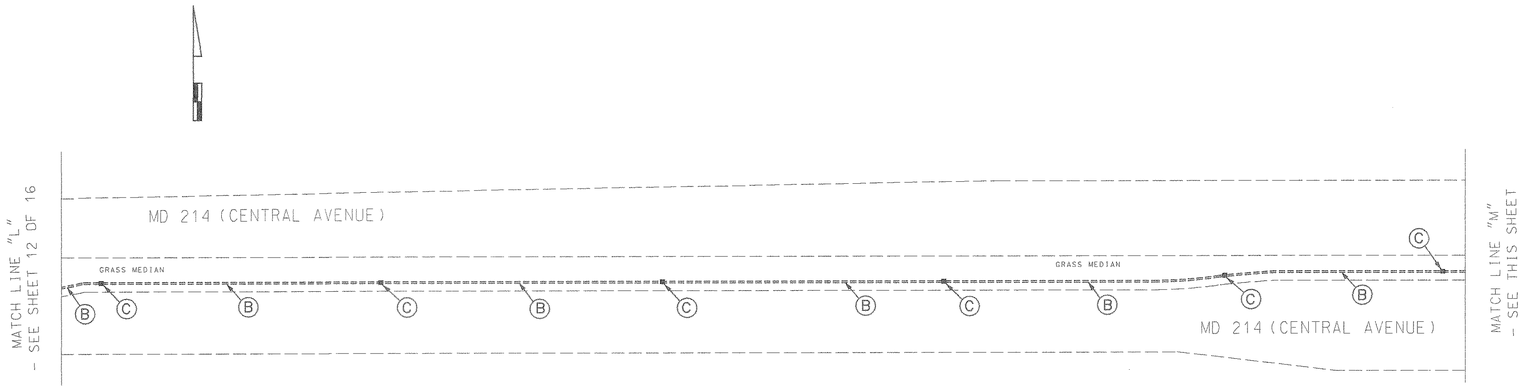

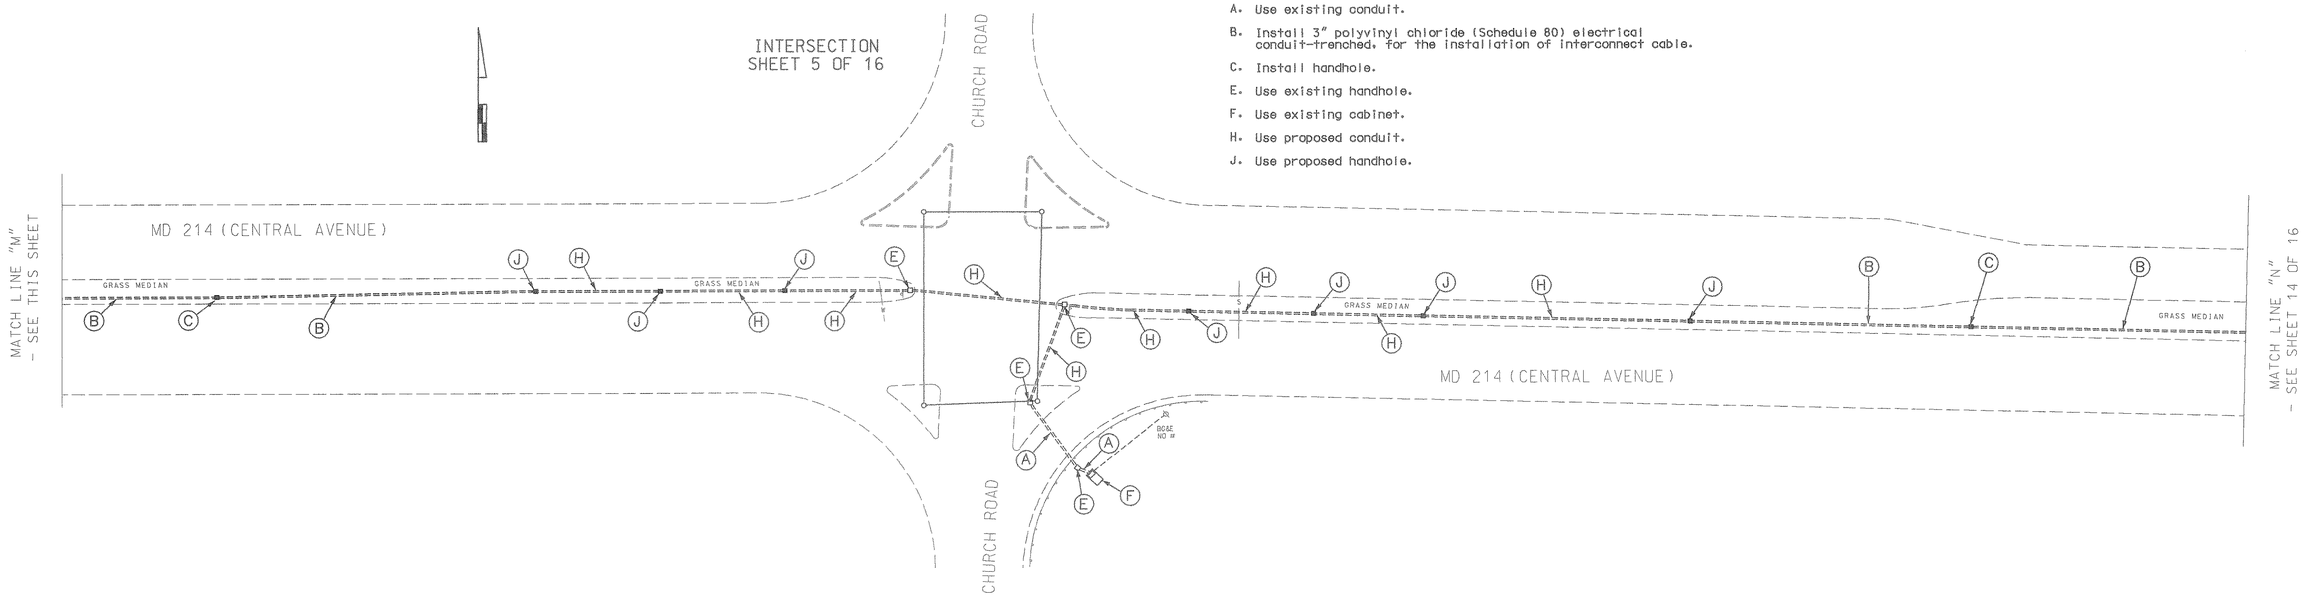

CONSTRUCTION DETAILS FOR INSTALLATION OF THE INTERCONNECT CABLE.

A. Use existing conduit.
B. Install 3" polyvinyl chloride (Schedule 80) electrical conduit-trenched, for the installation of interconnect cable.
C. Install handhole.
E. Use existing handhole.
F. Use existing cabinet.
H. Use proposed conduit.
J. Use proposed handhole.

INTERCONNECT PLAN

REVISIONS	APPROVALS
	TEAM LEADER, TRAFFIC ENGINEERING DESIGN DIVISION
	ASST. CHIEF, TRAFFIC ENGINEERING DESIGN DIVISION
	CHIEF, TRAFFIC ENGINEERING DESIGN DIVISION
	DIRECTOR, TRAFFIC & SAFETY

STREET TRAFFIC STUDIES, LTD.
400 Crain Hwy. N.W.
Glen Burnie, MD 21061
Ph (410) 590-5500
Fax (410) 590-6637

3921X7.dgn TASK-1

MARYLAND DOT - STATE HIGHWAY ADMINISTRATION
Office of Traffic & Safety
TRAFFIC ENGINEERING DESIGN DIVISION
MD 214 (CENTRAL AVE) AND CAMPUS WAY
EAST TO JENNINGS MILL RD

DRAWN BY:	W J NIES	F.A.P. NO.	P401 A51 / B51	TS NO.	SHEET NO.
CHECKED BY:	EMM / KAM	S.H.A. NO.	XX1085185	4127X-7	13 OF 16
SCALE:	1"= 50'	COUNTY:	PRINCE GEORGE'S	T.I.M.S. NO.	
DATE:	8-30-01	LOG MILE:	05.10 TO 09.48	E 448	