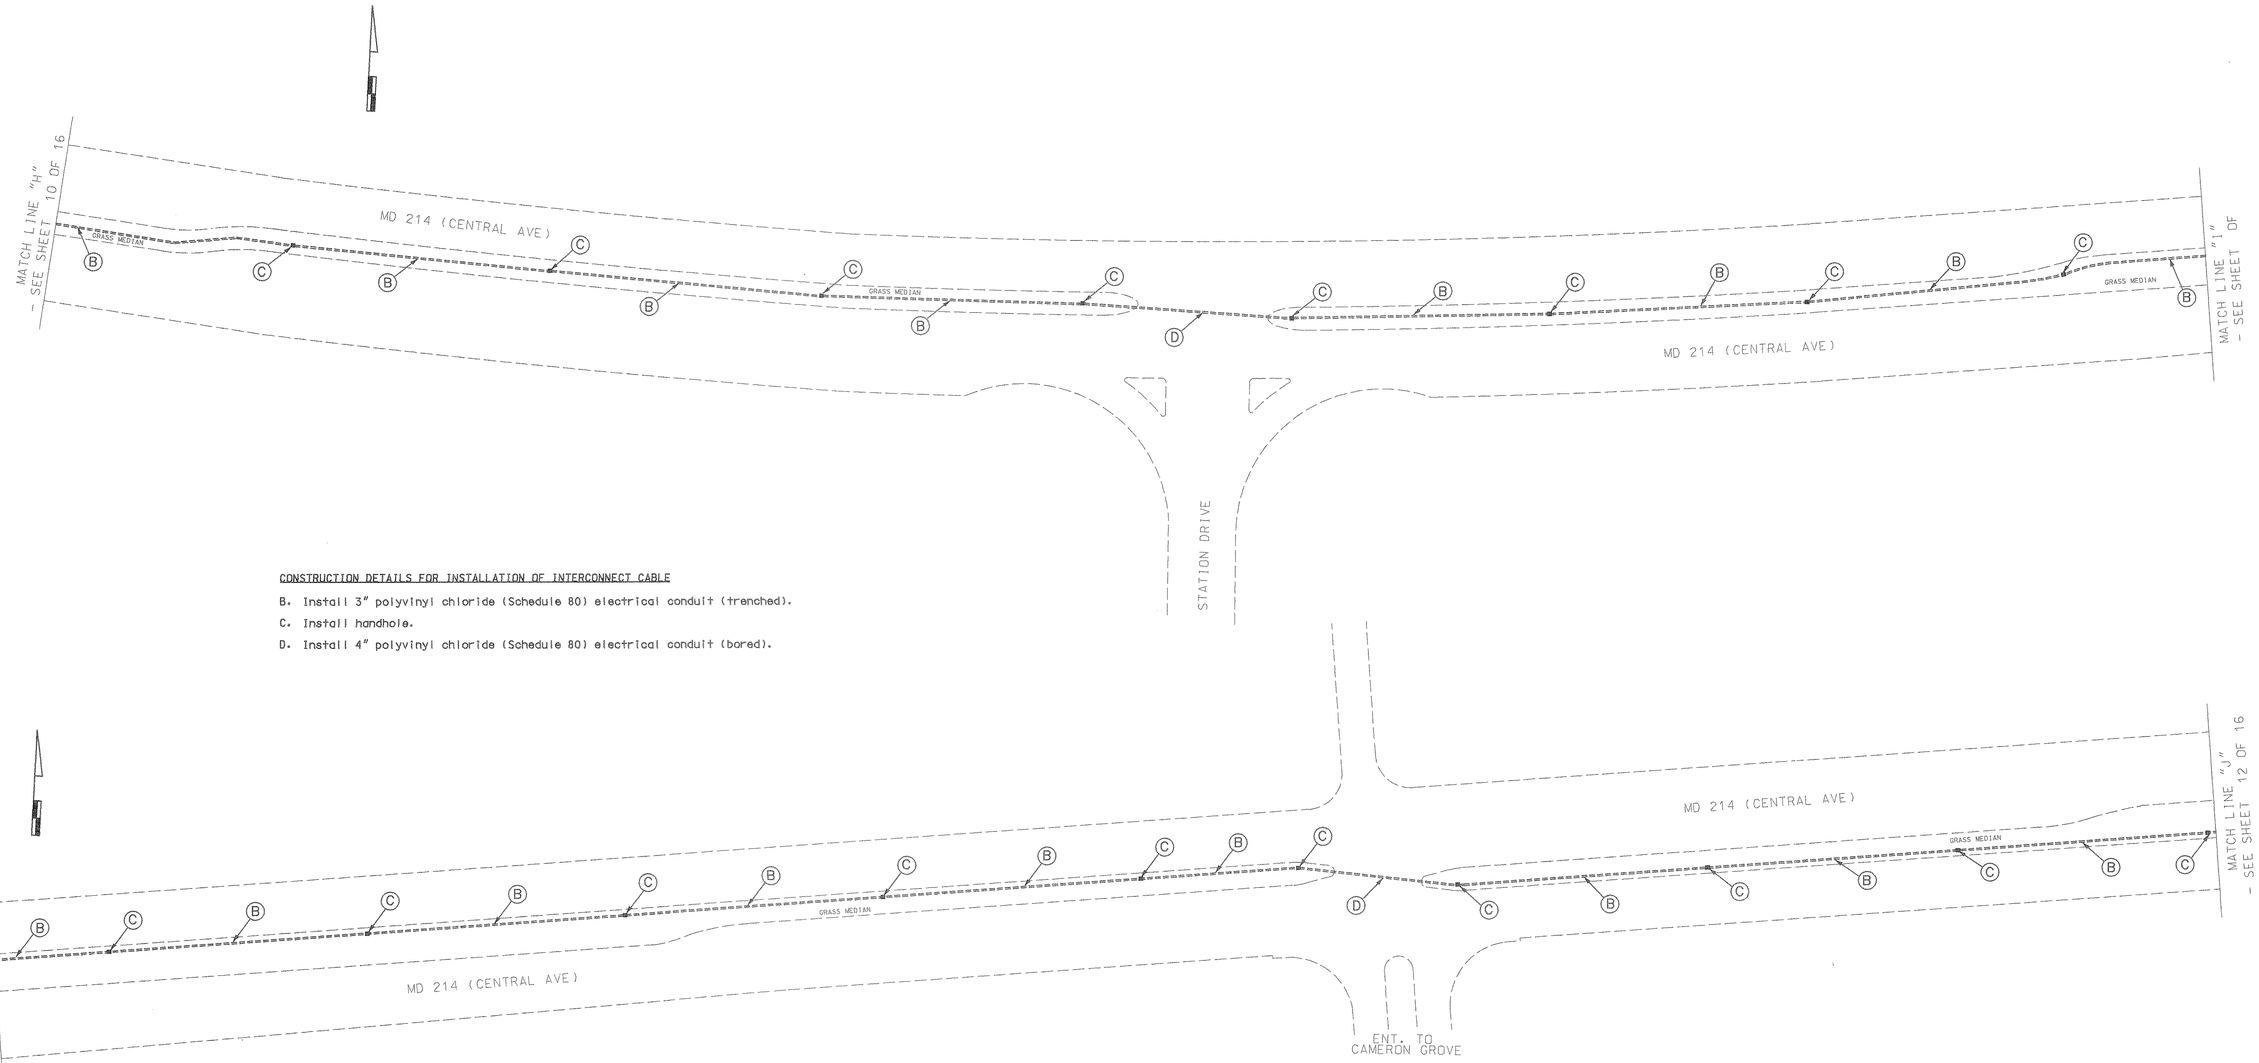

CONSTRUCTION DETAILS FOR INSTALLATION OF INTERCONNECT CABLE

B. Install 3" polyvinyl chloride (Schedule 80) electrical conduit (trenched).

C. Install handhole.

D. Install 4" polyvinyl chloride (Schedule 80) electrical conduit (bored).

INTERCONNECT PLAN

STREET TRAFFIC STUDIES, LTD.
400 Crain Hwy. NW.
Glen Burnie, MD 21061
Ph (410) 590-5500
Fax (410) 590-6637

3921X5.dgn TASK-1

REVISIONS	APPROVALS
	TEAM LEADER, TRAFFIC ENGINEERING DESIGN DIVISION
	ASST. CHIEF, TRAFFIC ENGINEERING DESIGN DIVISION
	CHIEF, TRAFFIC ENGINEERING DESIGN DIVISION
	DIRECTOR, TRAFFIC & SAFETY

MARYLAND DOT - STATE HIGHWAY ADMINISTRATION
Office of Traffic & Safety
TRAFFIC ENGINEERING DESIGN DIVISION
MD 214 (CENTRAL AVE) AND CAMPUS WAY
EAST TO JENNINGS MILL RD

DRAWN BY: W J NIES	F.A.P. NO.	PG 401 (P.S.) 1657	TS NO.	SHEET NO.
CHECKED BY: EMM / KAM	S.H.A. NO.	XX1085185	4127X-5	
SCALE: 1"= 50'	COUNTY:	PRINCE GEORGE'S	T.I.M.S. NO.	11 OF 16
DATE: 8-30-01	LOG MILE:	05.10 TO 09.48	E 448	