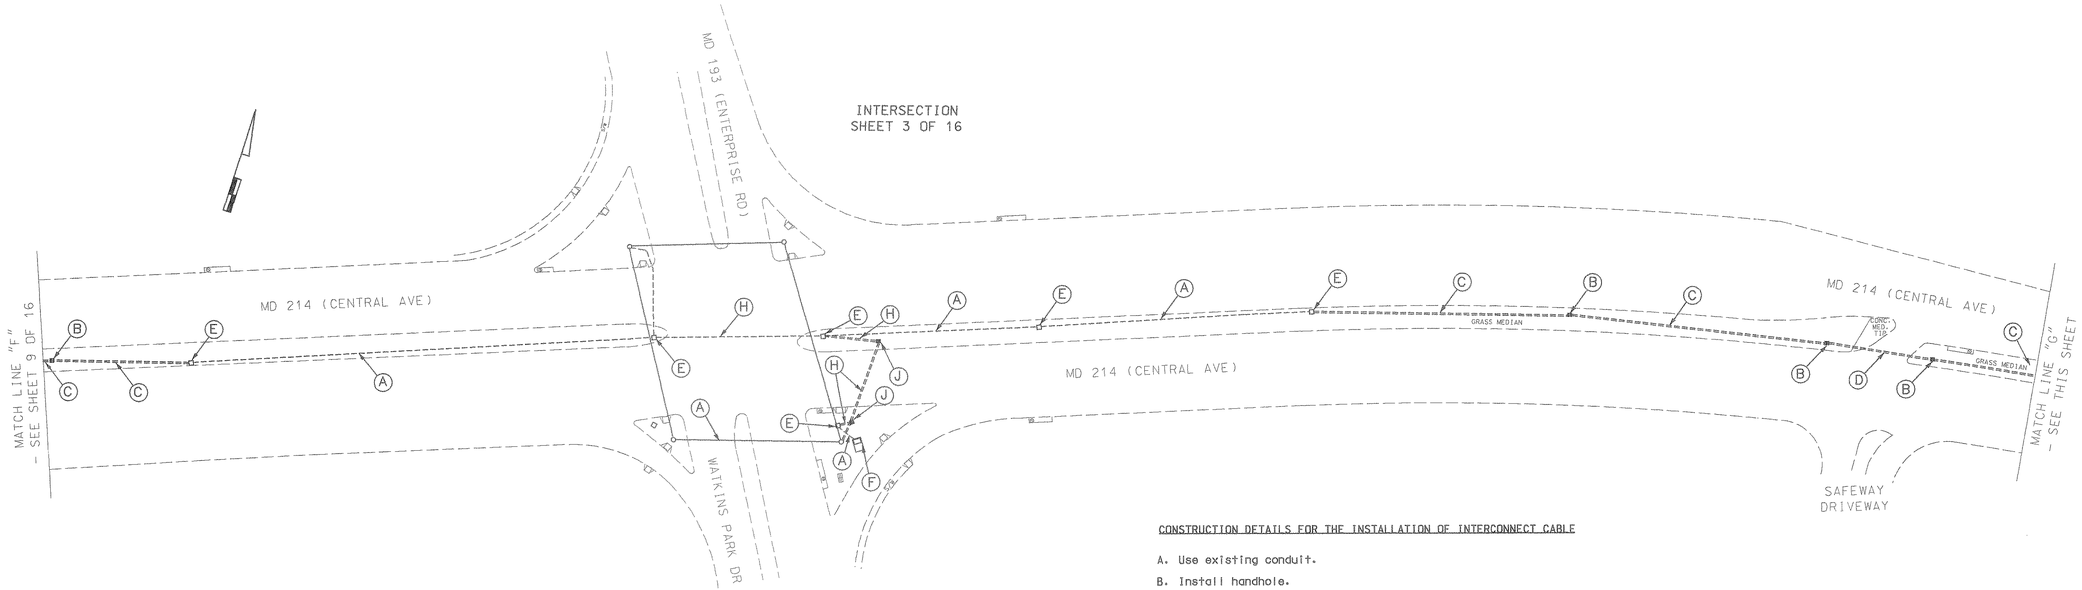

CONSTRUCTION DETAILS FOR THE INSTALLATION OF INTERCONNECT CABLE

A. Use existing conduit.
B. Install handhole.
C. Install 3" polyvinyl chloride (Schedule 80) electrical conduit (trenched).
D. Install 4" polyvinyl chloride (Schedule 80) electrical conduit (bored).
E. Use existing handhole.
F. Use existing cabinet.
H. Use proposed conduit.
J. Use proposed handhole.

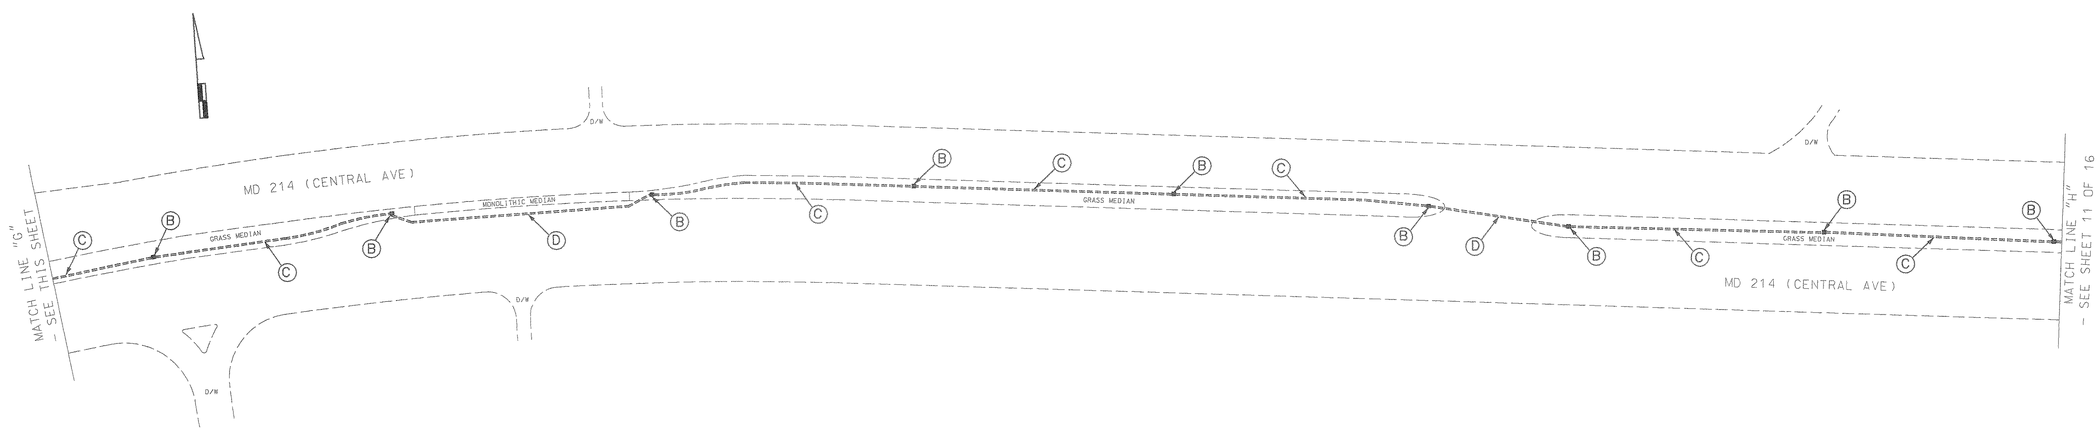

INTERCONNECT PLAN

STREET TRAFFIC STUDIES, LTD.
400 Crain Hwy. N.W.
Glen Burnie, MD 21061
Ph (410) 590-5500
Fax (410) 590-6637

3921X4.dgn TASK-1

REVISIONS	APPROVALS
	TEAM LEADER, TRAFFIC ENGINEERING DESIGN DIVISION
	ASST. CHIEF, TRAFFIC ENGINEERING DESIGN DIVISION
	CHIEF, TRAFFIC ENGINEERING DESIGN DIVISION
	DIRECTOR, TRAFFIC & SAFETY

MARYLAND DOT - STATE HIGHWAY ADMINISTRATION
Office of Traffic & Safety
TRAFFIC ENGINEERING DESIGN DIVISION
MD 214 (CENTRAL AVE) AND CAMPUS WAY
EAST TO JENNINGS MILL RD

DRAWN BY:	W J NIES	F.A.P. NO.	PG-401A51/B51	TS NO.	4127X-4
CHECKED BY:	EMM	S.H.A. NO.	XX1085185		
SCALE:	1"= 50'	COUNTY:	PRINCE GEORGE'S	T.I.M.S. NO.	E 448
DATE:	8-30-01	LOG MILE:	05.10 TO 09.48		

SHEET NO. 10 OF 16