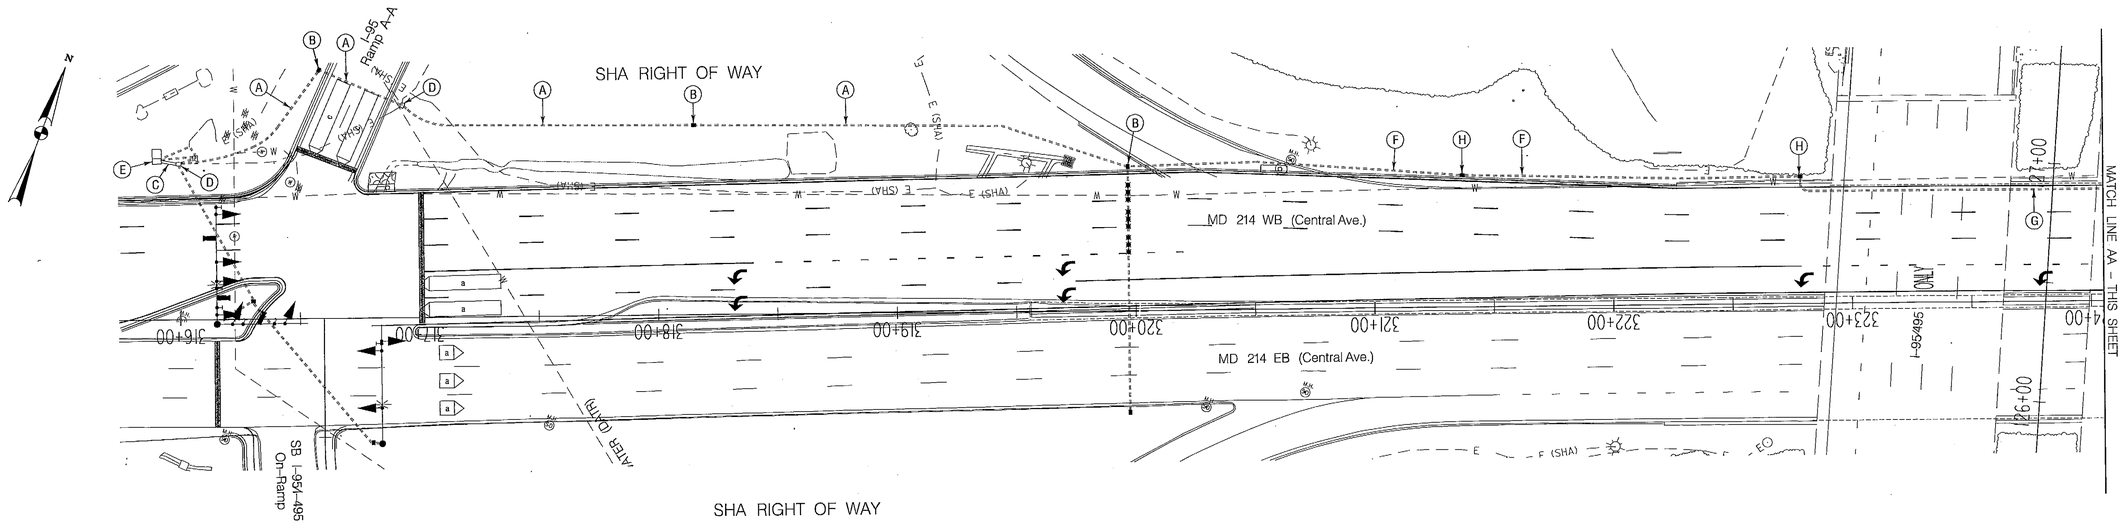

GENERAL NOTE

REMOVE AND DISPOSE OF ALL UNUSED INTERCONNECT CABLE.

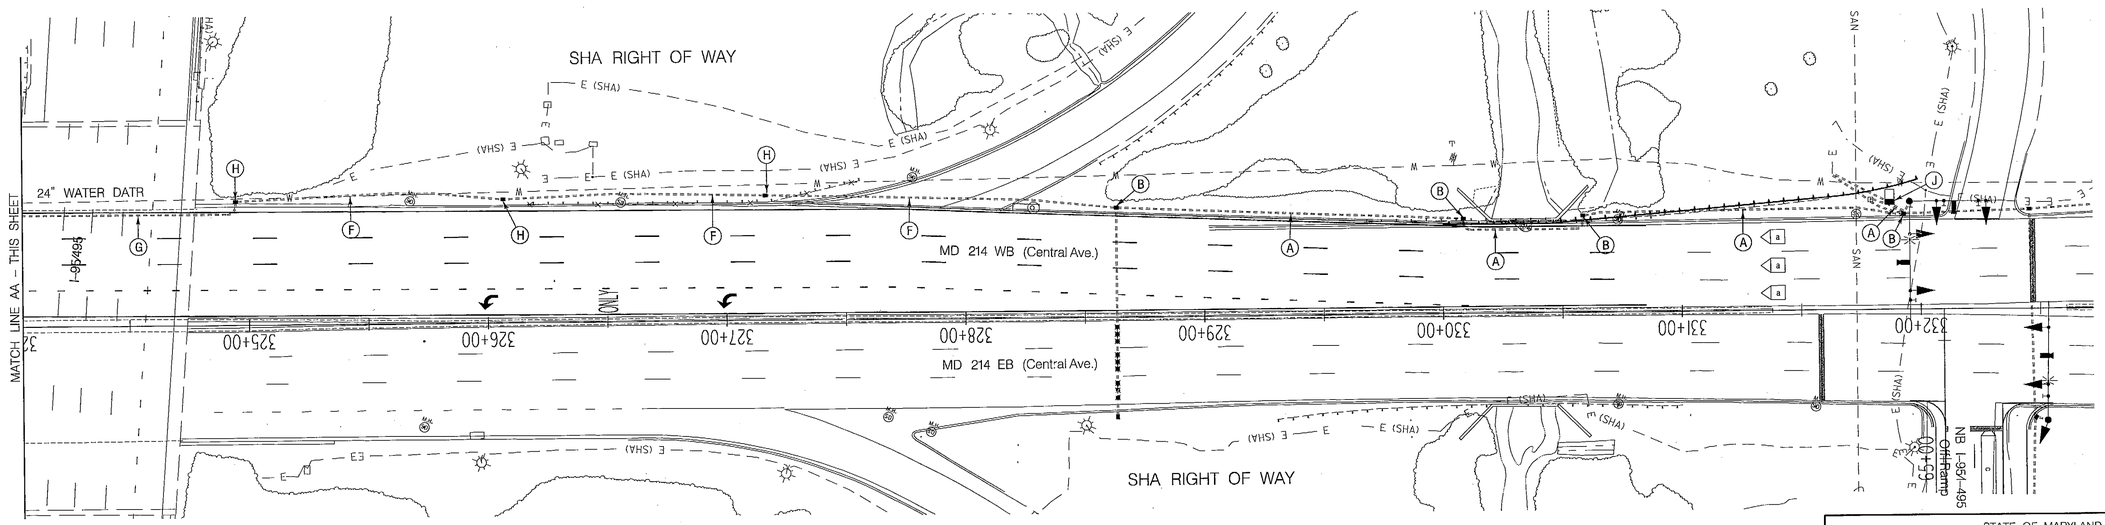

CONSTRUCTION DETAILS

A. USE PROPOSED CONDUIT. INSTALL 12-PAIR COMMUNICATION CABLE. (SEE SIGNAL PLANS)
B. USE PROPOSED HANDHOLE. INSTALL 12-PAIR COMMUNICATION CABLE. (SEE SIGNAL PLANS)
C. USE EXISTING CONDUIT. INSTALL 12-PAIR COMMUNICATION CABLE.
D. USE EXISTING HANDHOLE. INSTALL 12-PAIR COMMUNICATION CABLE.
E. USE EXISTING BASE MOUNTED CABINET AND CONTROLLER. INSTALL 12 PAIR COMMUNICATION CABLE.
F. INSTALL 3 IN. PVC SCHEDULE 80 ELECTRICAL CONDUIT - TRENCHED. INSTALL 12-PAIR COMMUNICATION CABLE.
G. INSTALL 3 IN. PVC SCHEDULE 80 ELECTRICAL CONDUIT - SLOTTED. INSTALL 12-PAIR COMMUNICATION CABLE.
H. INSTALL HANDHOLE. INSTALL 12-PAIR COMMUNICATION CABLE.
J. USE PROPOSED BASE MOUNTED CABINET AND CONTROLLER. INSTALL 12 PAIR COMMUNICATION CABLE. (SEE SIGNAL PLANS)

WR&A
Whitman, Requardt and Associates, LLP
Engineers, Architects and Planners
801 South Caroline Street
Baltimore, Maryland 21231
410-235-3450

THE LANE CONSTRUCTION CORPORATION
OVER 100 YEARS
A Commitment to Excellence

BY: jrasmussen

GEOMETRIC LEGEND
EXISTING
PROPOSED

UTILITY LEGEND
STORM DRAIN
GAS MAIN
WATER MAIN
SEWER MAIN
ELECTRIC CABLES
AERIAL CABLES
TELEPHONE CABLES
FIBER-OPTIC

APPROVALS
TEAM LEADER 8/29/07
ASST. DIV. CHIEF 8-30-07
DIVISION CHIEF 9/4/07
OFFICE DIRECTOR 9/13

REVISIONS

PLOTTED: 08-27-2007
FILE: n:\31611-000\cadd\pSG-C007_md214.dgn

SHA
STATE OF MARYLAND
DEPARTMENT OF TRANSPORTATION
STATE HIGHWAY ADMINISTRATION
OFFICE OF TRAFFIC & SAFETY
TRAFFIC ENGINEERING DESIGN DIVISION

MD 214 (Central Avenue) from
Shopping Center Entrance to NB I-95/495 Off-Ramp

INTERCONNECT PLAN

SCALE 1" = 30' DATE AUGUST 23, 2007 CONTRACT NO. PG6385172

DESIGNED BY S. Bloss
DRAWN BY S. Bloss
CHECKED BY N. Leary / C STRAN
FAP NO. AC-IM-95-3(177)N
COUNTY PRINCE GEORGE'S
LOGMILE 16028403.73-16021403.47
TIMS NO. 1023
TOD NO.

TS NO. 4615-IC DRAWING TSP-7 OF 12 SHEET NO. 8 OF 13