F.H.W.A. REGION NO.	STATE	FED. AID PROJ. NO.	SHEET NO.	TOTAL SHEETS
3	MD			

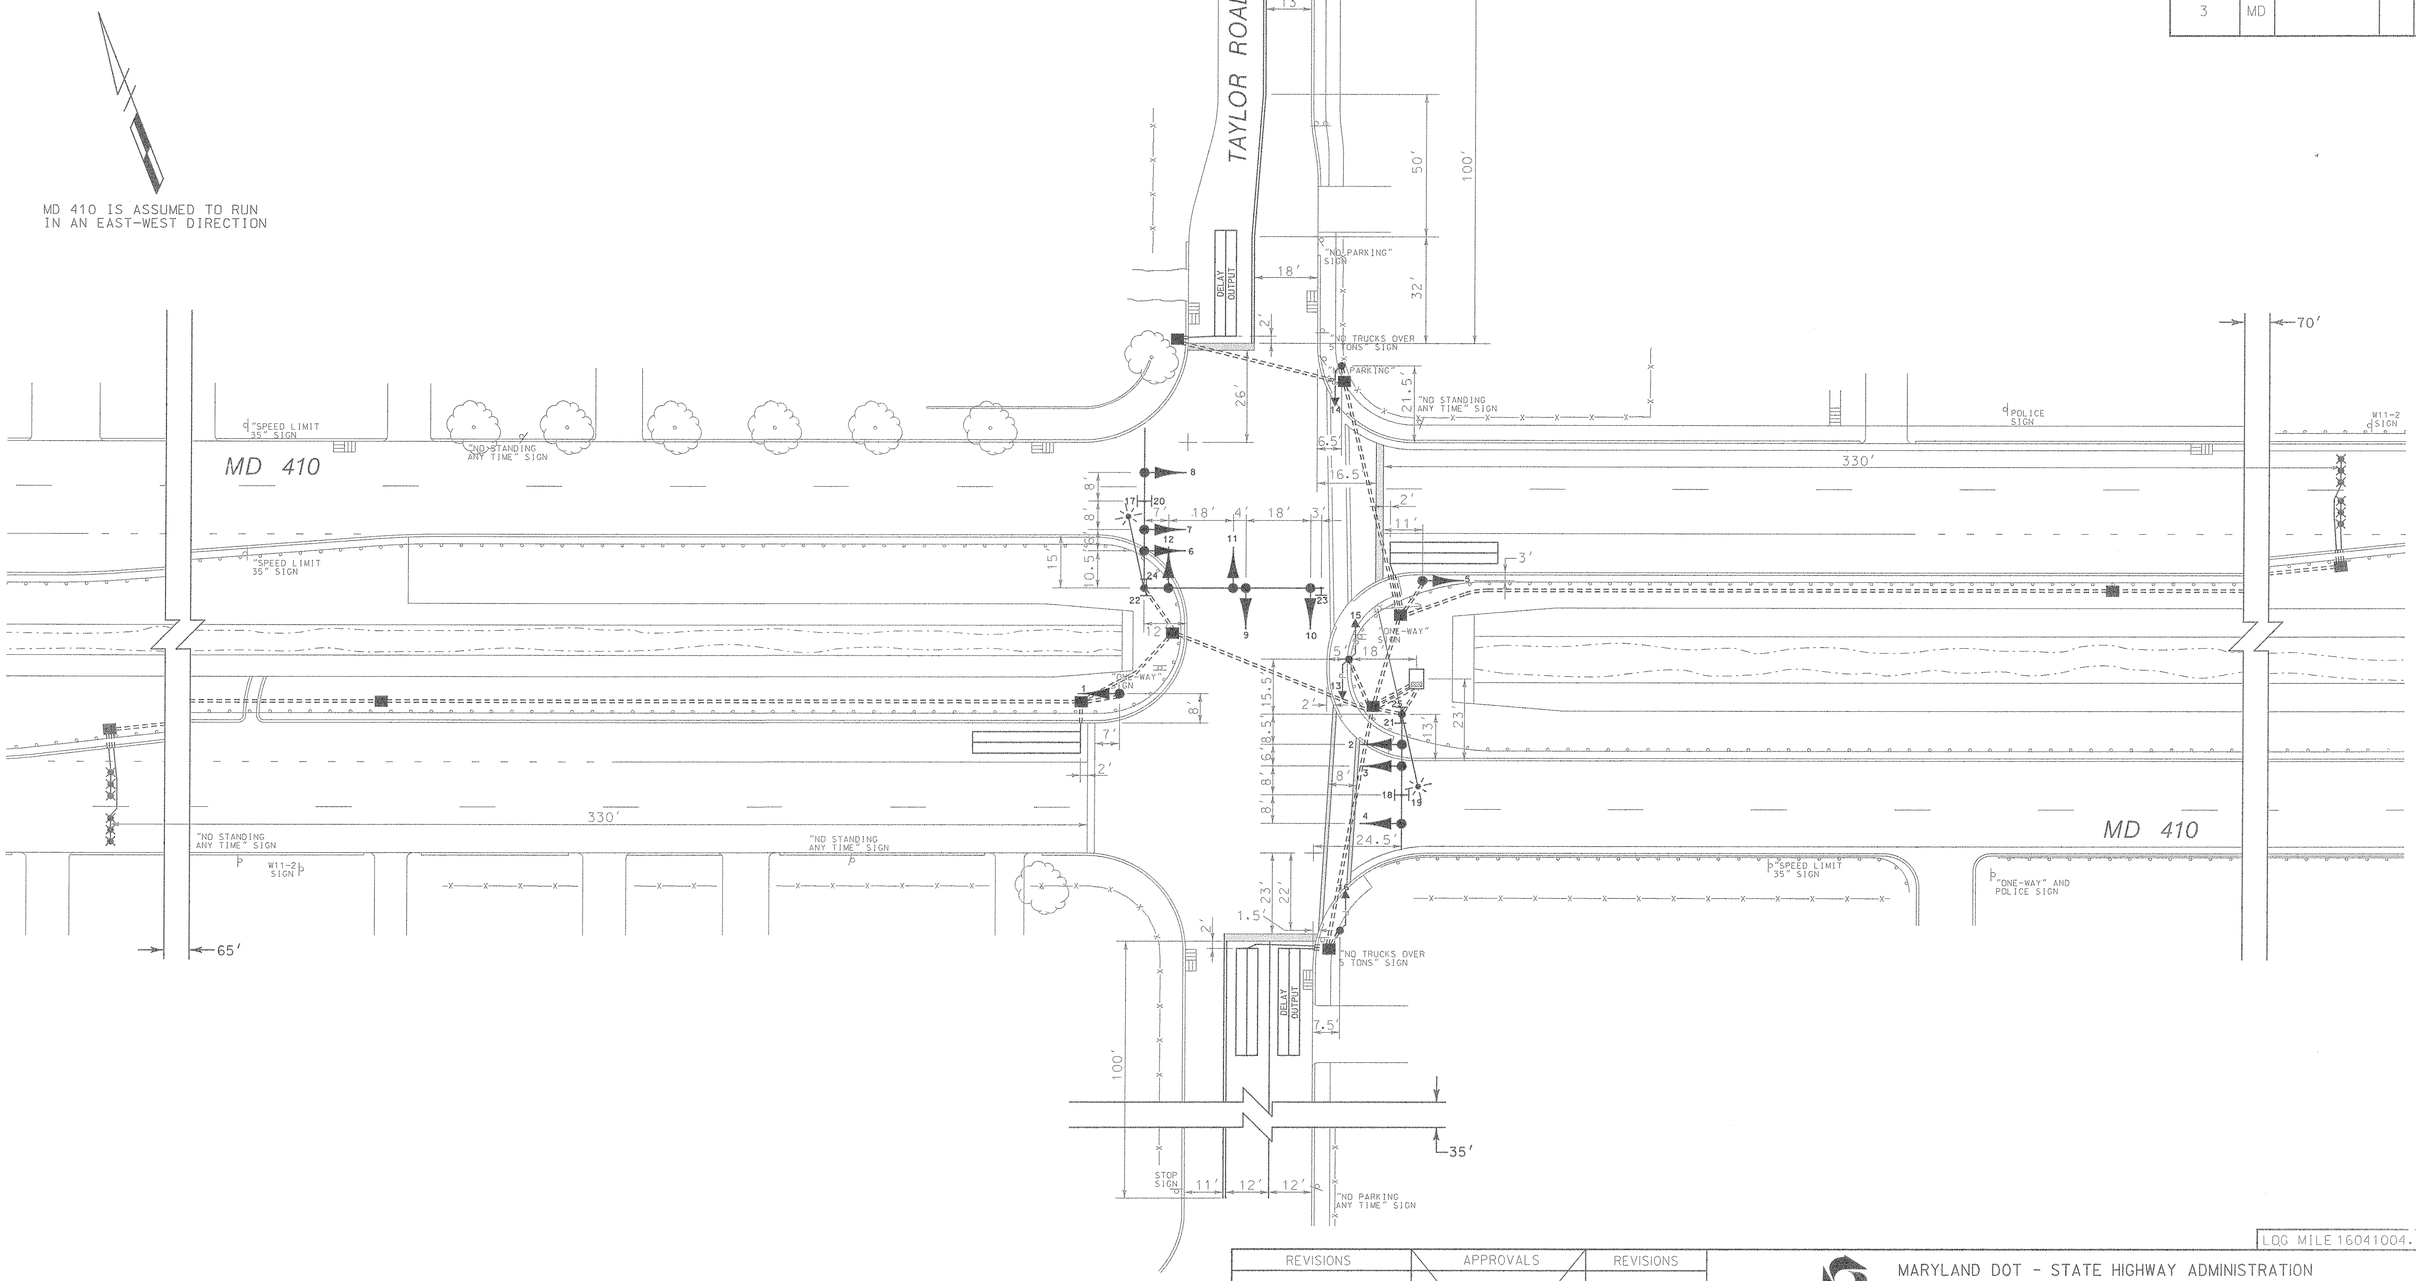

LOC MILE 16041004.17

REVISIONS	APPROVALS	REVISIONS
(A) RECONSTRUCT TRAFFIC SIGNAL 10/97	ASSISTANT DIVISION CHIEF	
	ASST. DISTRICT ENGINEER, TRAFFIC	
	CHIEF, TRAFFIC ENGINEERING DESIGN DIVISION	
NML	DIRECTOR, OFFICE OF TRAFFIC & SAFETY	

ORIGINAL ON FILE

WR&A
Whitman, Requardt and Associates
Engineers and Planners
2315 Saint Paul Street
Baltimore, Maryland 21218
(410) 235-3450

MARYLAND DOT - STATE HIGHWAY ADMINISTRATION
Office of Traffic & Safety
TRAFFIC ENGINEERING DESIGN DIVISION
TRAFFIC SIGNALIZATION PLAN
MD 410 AND TAYLOR ROAD

DATE: 10-1-97	DRAWN BY:	F.A.P. NO. N/A		PLAN SHEET NO.:	SHEET NO.
SCALE: 1" = 20'	DESIGNED BY:	S.H.A. NO. AW277A5H/B5H		TS-3204A	2 OF 3
APPROVED BY:	CHECKED BY:	COUNTY PRINCE GEORGES			