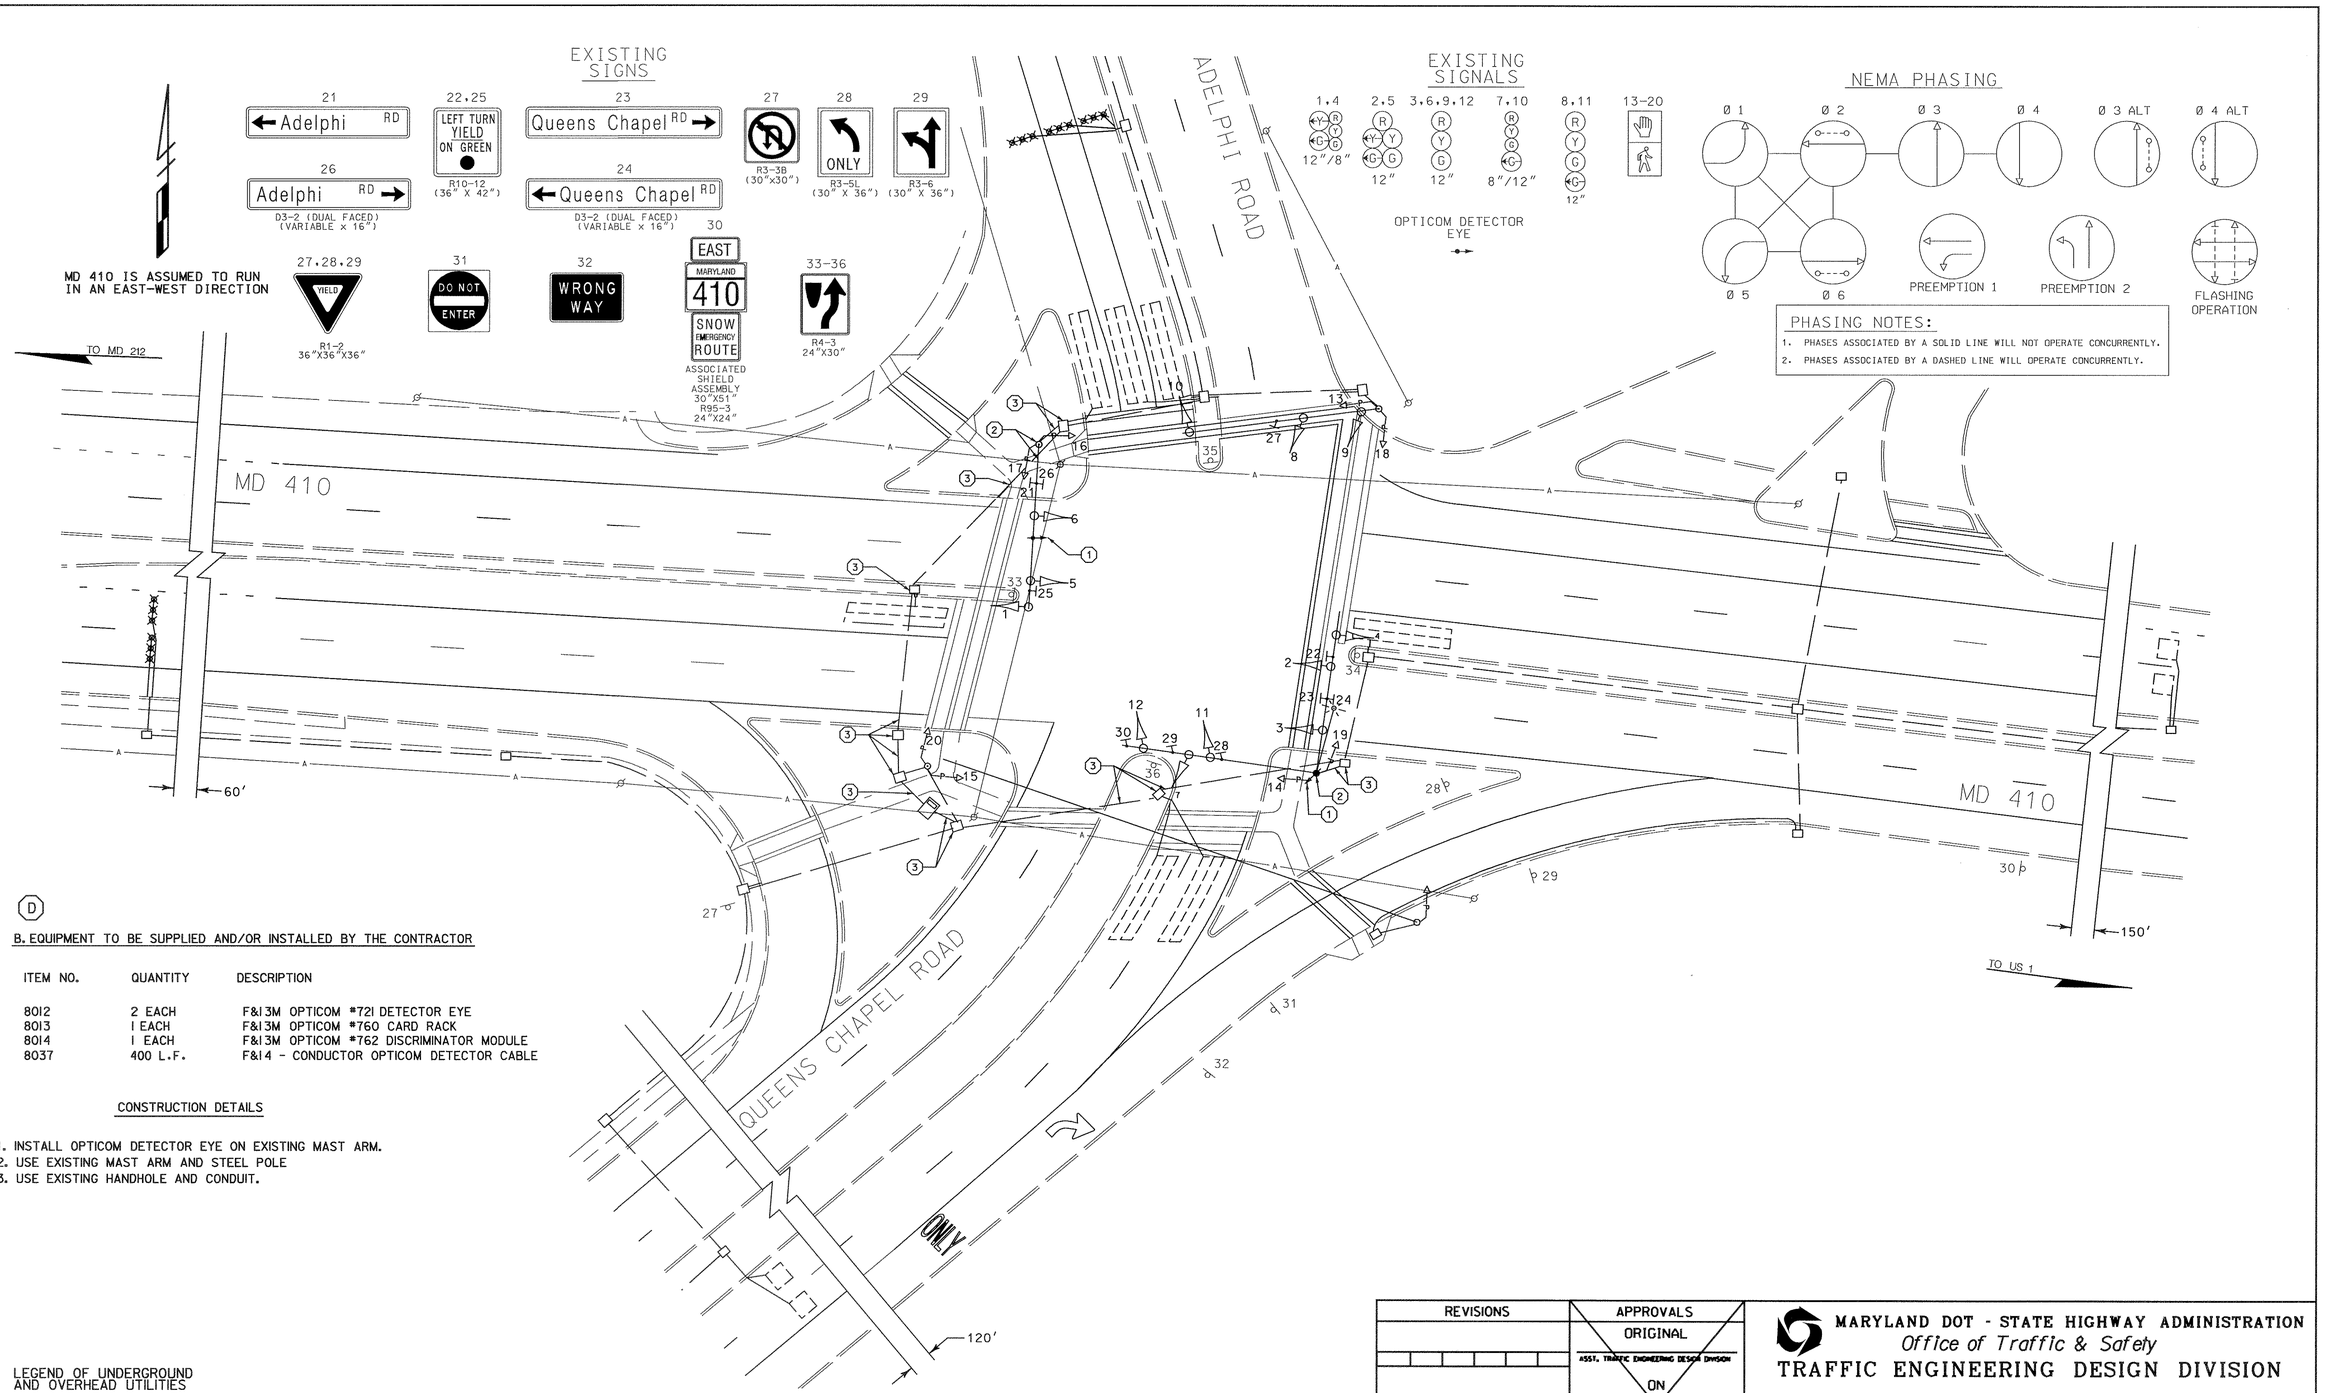

(D)

B. EQUIPMENT TO BE SUPPLIED AND/OR INSTALLED BY THE CONTRACTOR

ITEM NO.	QUANTITY	DESCRIPTION
8012	2 EACH	F&I3M OPTICOM #721 DETECTOR EYE
8013	1 EACH	F&I3M OPTICOM #760 CARD RACK
8014	1 EACH	F&I3M OPTICOM #762 DISCRIMINATOR MODULE
8037	400 L.F.	F&I4 - CONDUCTOR OPTICOM DETECTOR CABLE

CONSTRUCTION DETAILS

1. INSTALL OPTICOM DETECTOR EYE ON EXISTING MAST ARM.
2. USE EXISTING MAST ARM AND STEEL POLE
3. USE EXISTING HANDHOLE AND CONDUIT.

LEGEND OF UNDERGROUND AND OVERHEAD UTILITIES

AERIAL CABLE	A
ELECTRICAL	E
TELEPHONE	T
GAS	G
SEWER	S
WATER	W
CABLE TV	TV

CENTURY ENGINEERING, INC.
CONSULTING ENGINEERS - PLANNERS
32 WEST ROAD
TOWSON, MARYLAND 21204

REVISIONS

D	INSTALL OPTICOM DETECTOR EYE WB MD 410 AND NB MD 500	2/00	
C			1/K
D	RECONSTRUCT TRAFFIC SIGNAL	10/97	

APPROVALS
ORIGINAL
ASST. TRAFFIC ENGINEERING DESIGN DIVISION
ON
ASST. DISTRICT ENGINEER, TRAFFIC
FILE
CHIEF, TRAFFIC ENGINEERING DESIGN DIVISION
DIRECTOR, TRAFFIC & SAFETY

MARYLAND DOT - STATE HIGHWAY ADMINISTRATION
Office of Traffic & Safety
TRAFFIC ENGINEERING DESIGN DIVISION

MD 410 AND MD 500

PG308AS7/B57

RE-DRAWN BY:	SPP	F.A.P. NO.	AC-STPG-000S(683)E	TS NO. 554 (D)	SHEET NO.
CHECKED BY:	TMH / c3	S.H.A. NO.	XX1005185		
SCALE:	1"= 20'	COUNTY:	PRINCE GEORGE'S	T.I.M.S. NO. D565	18 OF 24
DATE:	2/21/00	LOG MILE:	16041003.12		

c:\mtrandev\97005e61\mnd 410 @ md 500.dgn
20 MAR 2000