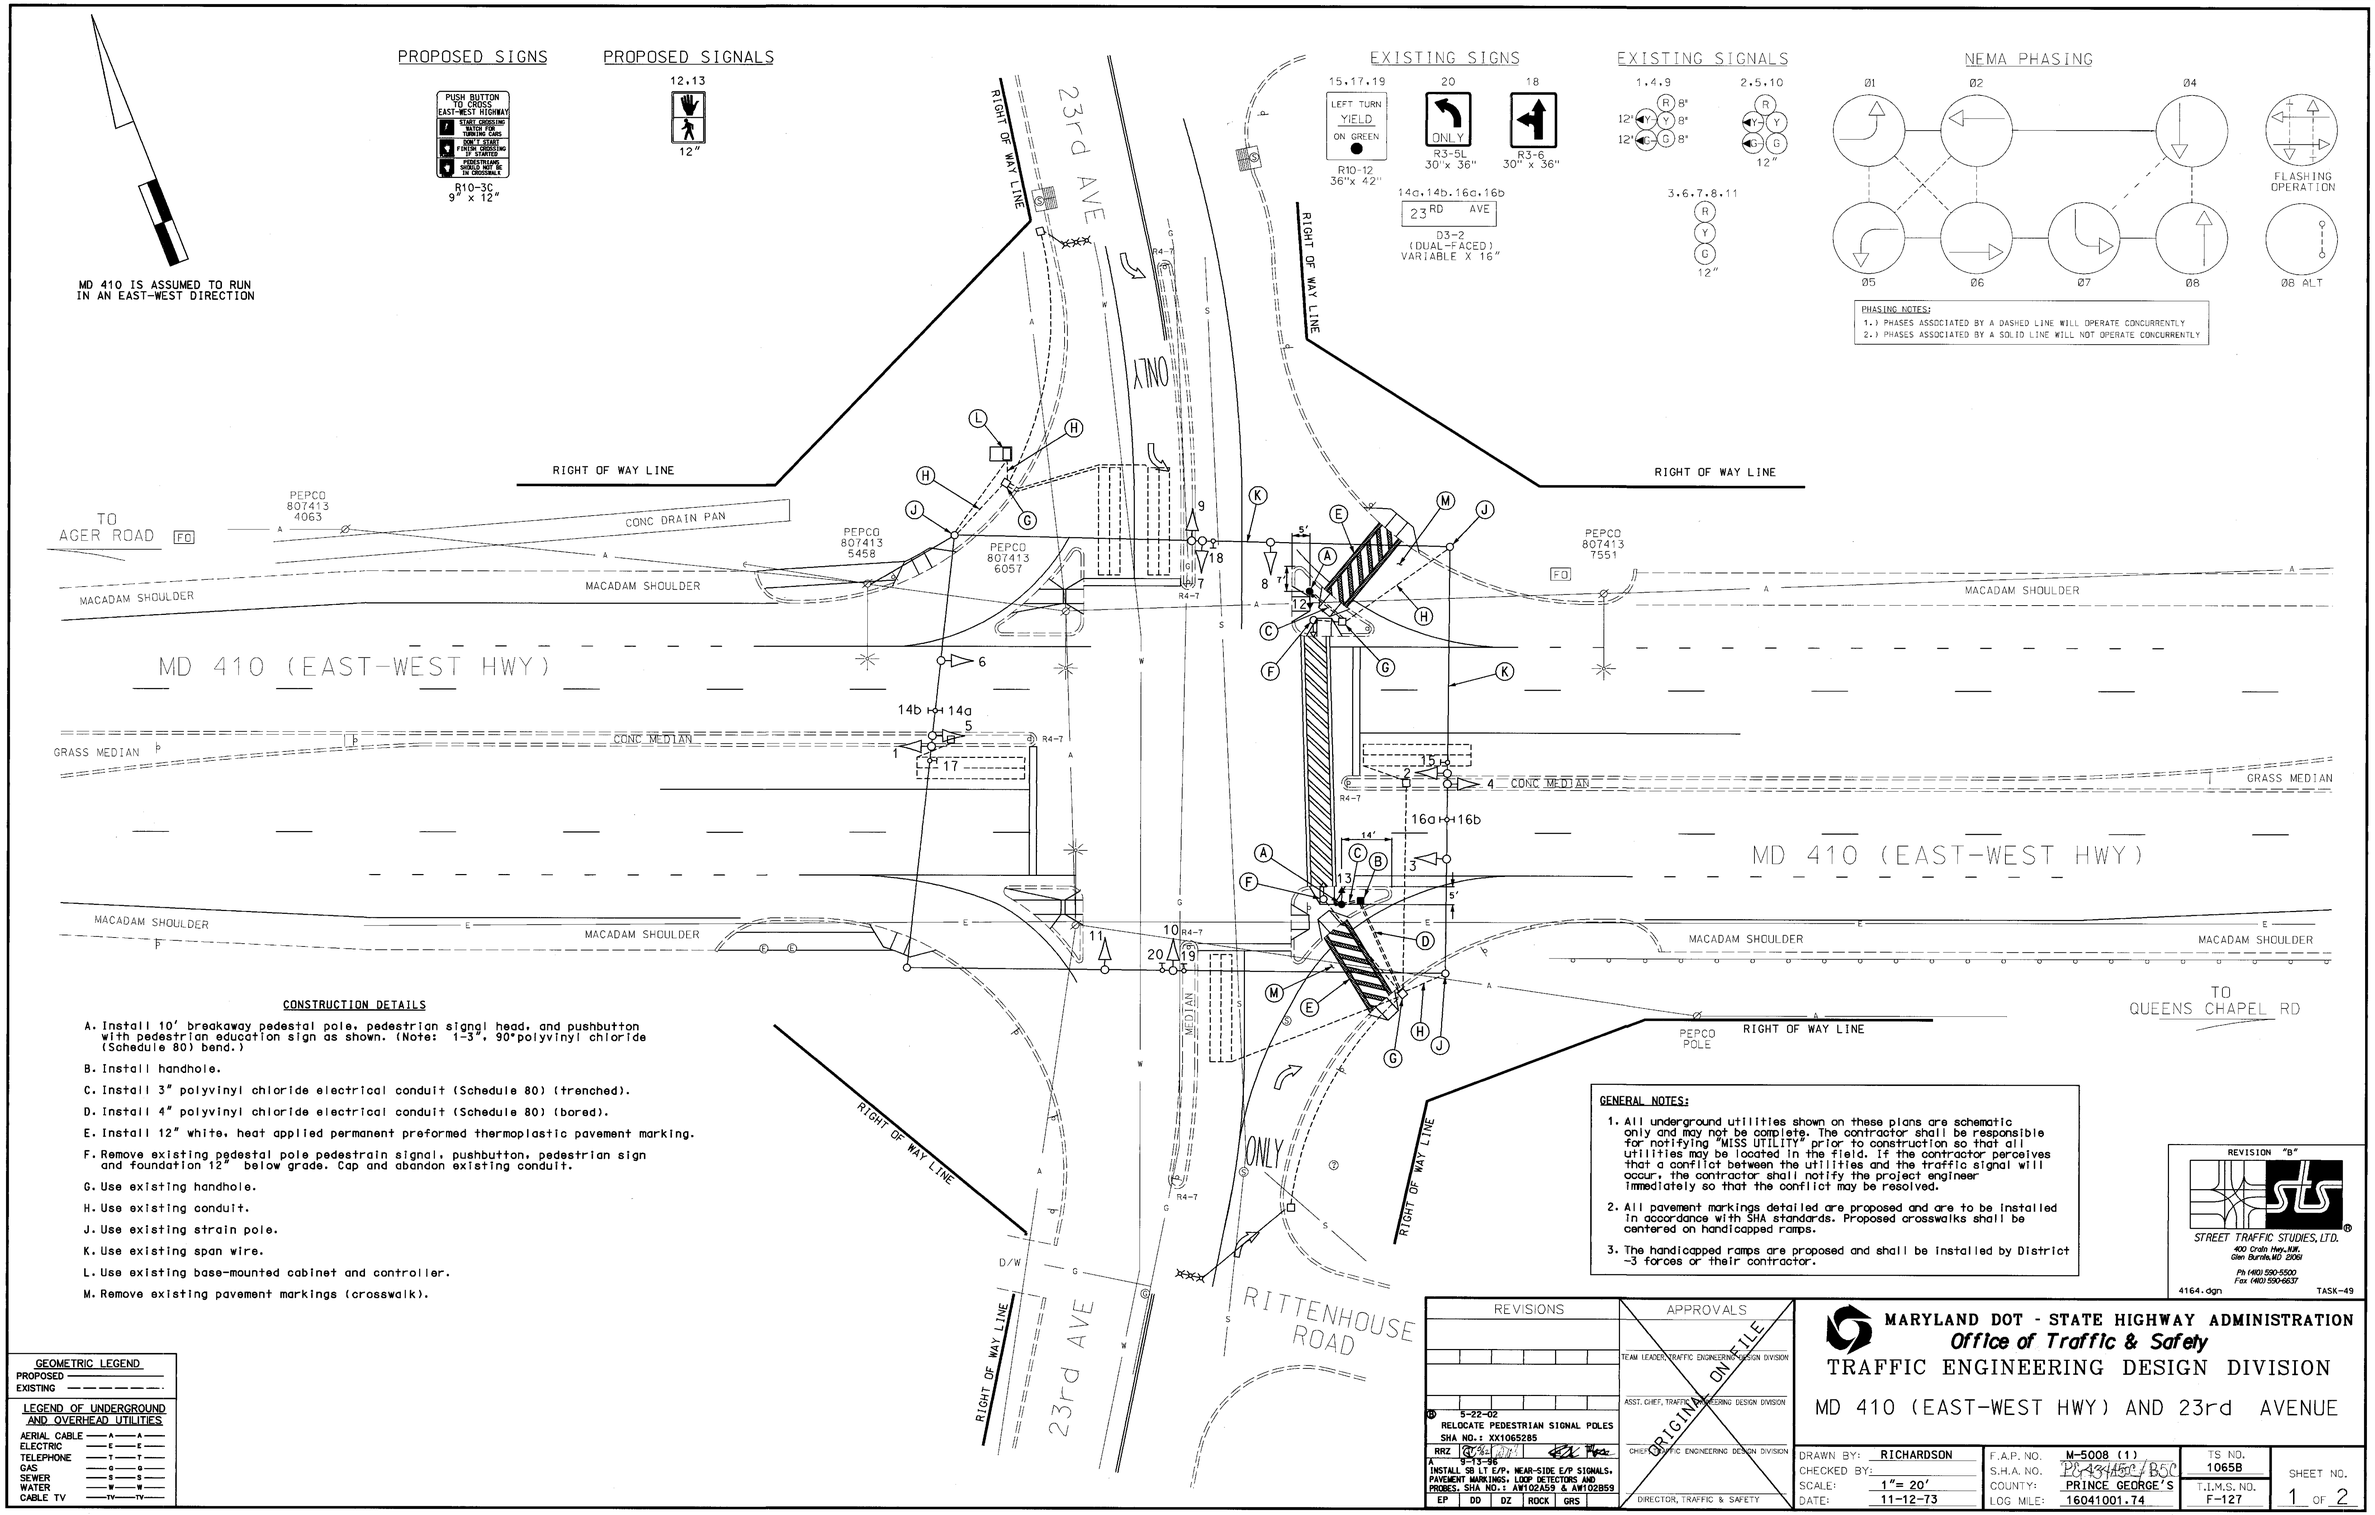

CONSTRUCTION DETAILS

A. Install 10' breakaway pedestal pole, pedestrian signal head, and pushbutton with pedestrian education sign as shown. (Note: 1-3", 90°polyvinyl chloride (Schedule 80) bend.)

B. Install handhole.

C. Install 3" polyvinyl chloride electrical conduit (Schedule 80) (trenched).

D. Install 4" polyvinyl chloride electrical conduit (Schedule 80) (bored).

E. Install 12" white, heat applied permanent preformed thermoplastic pavement marking.

F. Remove existing pedestal pole pedestrain signal, pushbutton, pedestrian sign and foundation 12" below grade. Cap and abandon existing conduit.

G. Use existing handhole.

H. Use existing conduit.

J. Use existing strain pole.

K. Use existing span wire.

L. Use existing base-mounted cabinet and controller.

M. Remove existing pavement markings (crosswalk).

GENERAL NOTES:

1. All underground utilities shown on these plans are schematic only and may not be complete. The contractor shall be responsible for notifying "MISS UTILITY" prior to construction so that all utilities may be located in the field. If the contractor perceives that a conflict between the utilities and the traffic signal will occur, the contractor shall notify the project engineer immediately so that the conflict may be resolved.
2. All pavement markings detailed are proposed and are to be installed in accordance with SHA standards. Proposed crosswalks shall be centered on handicapped ramps.
3. The handicapped ramps are proposed and shall be installed by District -3 forces or their contractor.

REVISION "B"

STREET TRAFFIC STUDIES, LTD.
400 Crain Hwy.,N.W.
Glen Burnie,MD 21061
Ph (410) 590-5500
Fax (410) 590-6637

4164.dgn TASK-49

GEOMETRIC LEGEND
PROPOSED
EXISTING

LEGEND OF UNDERGROUND AND OVERHEAD UTILITIES
AERIAL CABLE — A — A —
ELECTRIC — E — E —
TELEPHONE — T — T —
GAS — G — G —
SEWER — S — S —
WATER — W — W —
CABLE TV — TV — TV —

REVISIONS	APPROVALS
	TEAM LEADER, TRAFFIC ENGINEERING DESIGN DIVISION
	ASST. CHIEF, TRAFFIC ENGINEERING DESIGN DIVISION
5-22-02 RELOCATE PEDESTRIAN SIGNAL POLES SHA NO.: XX1065285	CHIEF, TRAFFIC ENGINEERING DESIGN DIVISION
RRZ 9-13-96 INSTALL SB LT E/P, NEAR-SIDE E/P SIGNALS, PAVEMENT MARKINGS, LOOP DETECTORS AND PROBES. SHA NO.: AW102A59 & AW102B59	DIRECTOR, TRAFFIC & SAFETY
EP DD DZ ROCK GRS	

ORIGINAL ON FILE

MARYLAND DOT - STATE HIGHWAY ADMINISTRATION
Office of Traffic & Safety
TRAFFIC ENGINEERING DESIGN DIVISION
MD 410 (EAST-WEST HWY) AND 23rd AVENUE

DRAWN BY:	RICHARDSON	F.A.P. NO.	M-5008 (1)	TS NO.	1065B
CHECKED BY:		S.H.A. NO.	PG 434/45C/B5C		
SCALE:	1"= 20'	COUNTY:	PRINCE GEORGE'S	T.I.M.S. NO.	F-127
DATE:	11-12-73	LOG MILE:	16041001.74		

SHEET NO. 1 OF 2

m:\signaldesign\4164\4164.dgn May. 22, 2002 08:50:16