F.H.W.A. REGION NO.	STATE	FED. AID PROJ. NO.	SHEET NO.	TOTAL SHEETS
3	MD.	M-5008(1)	3	12

NOTE
1 FOR CONSTRUCTION DETAILS SEE PAGES 33 & 34 OF THE PROPOSAL BOOK

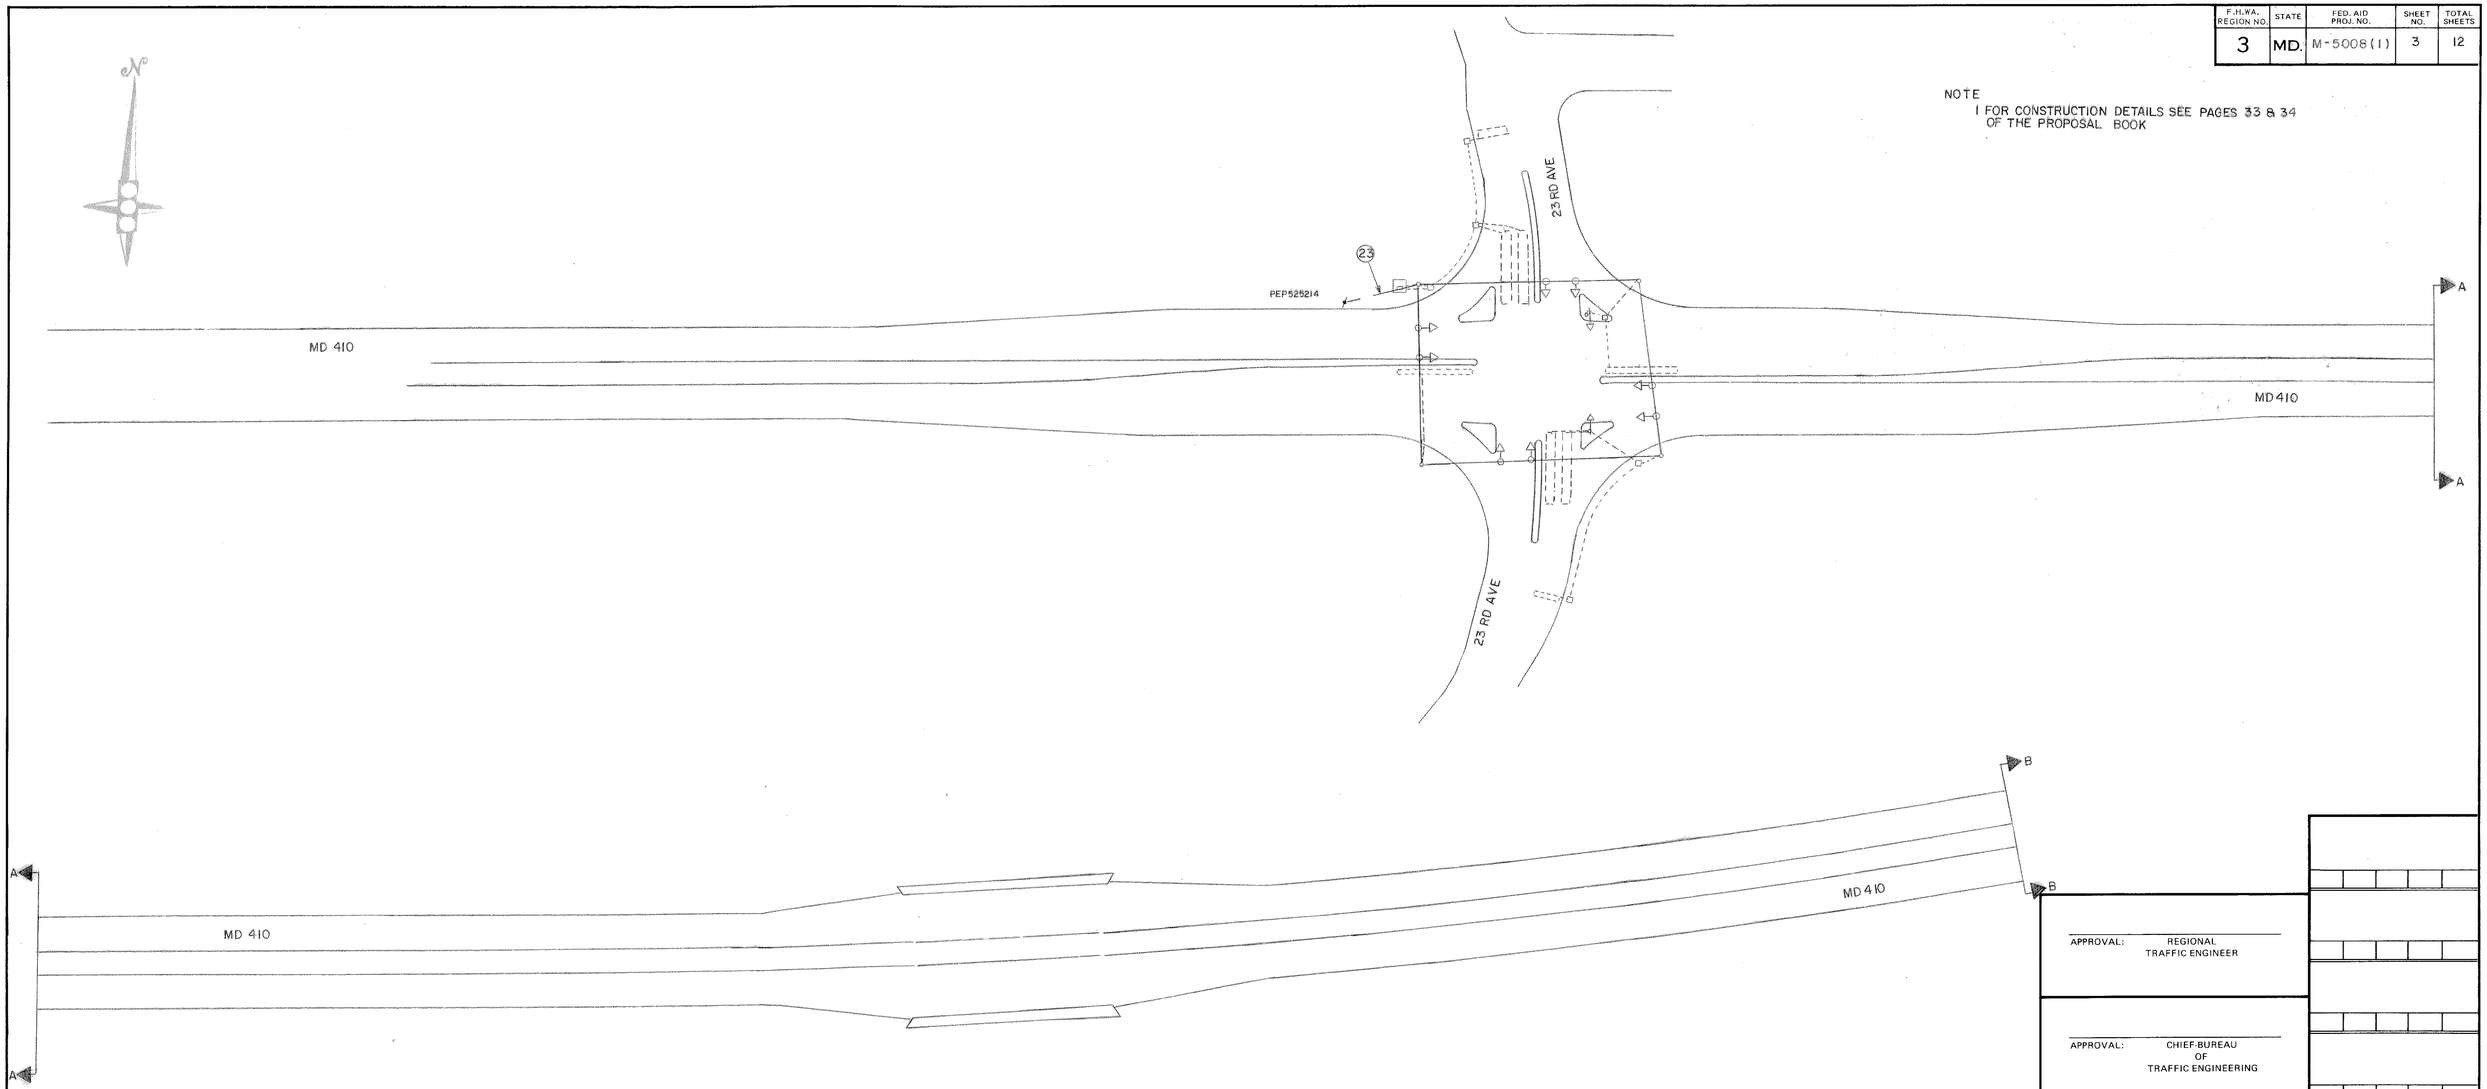

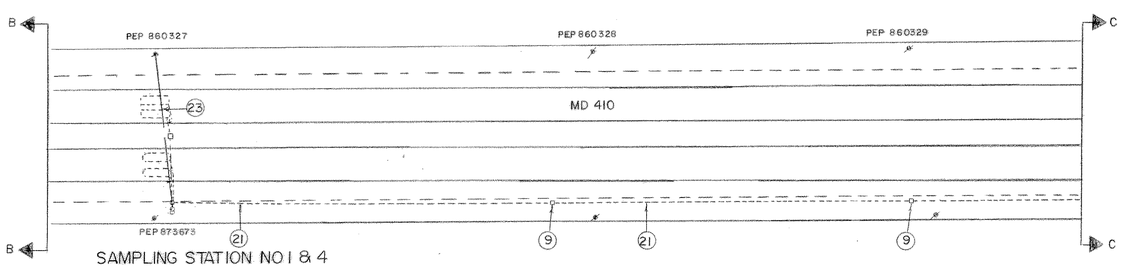

SAMPLING STATION NO 1 & 4

APPROVAL: REGIONAL TRAFFIC ENGINEER

APPROVAL: CHIEF-BUREAU OF TRAFFIC ENGINEERING

APPROVAL: ASS'T. CHIEF ENGINEER TRAFFIC

REVISIONS

STATE OF MARYLAND
DEPARTMENT OF TRANSPORTATION
STATE HIGHWAY ADMINISTRATION

TRAFFIC DIVISION – BUREAU OF TRAFFIC ENGINEERING

MD 410 INTERCONNECT FROM 23 RD AVE TO BELCREST RD

SCALE	DATE	CONTRACT NO. P-372-000-385
1"=50'	9-16-74	FAP NO M-5008(1)

DRAWN BY: BT & KD COUNTY: PRINCE GEORGES

DESIGNED BY: Robert W. Tyson SIGNAL NO.:

CHECKED BY:

DRAWING NO. TS-843

BRUNING 44-511 19927