F.H.W.A. REGION NO.	STATE	FED. AID PROJ. NO.	SHEET NO.	TOTAL SHEETS
3	MD.	M-5008 (1)	4	12

NOTE: 1 FOR CONSTRUCTION DETAILS SEE PAGES 33 & 34 OF THE PROPOSAL BOOK

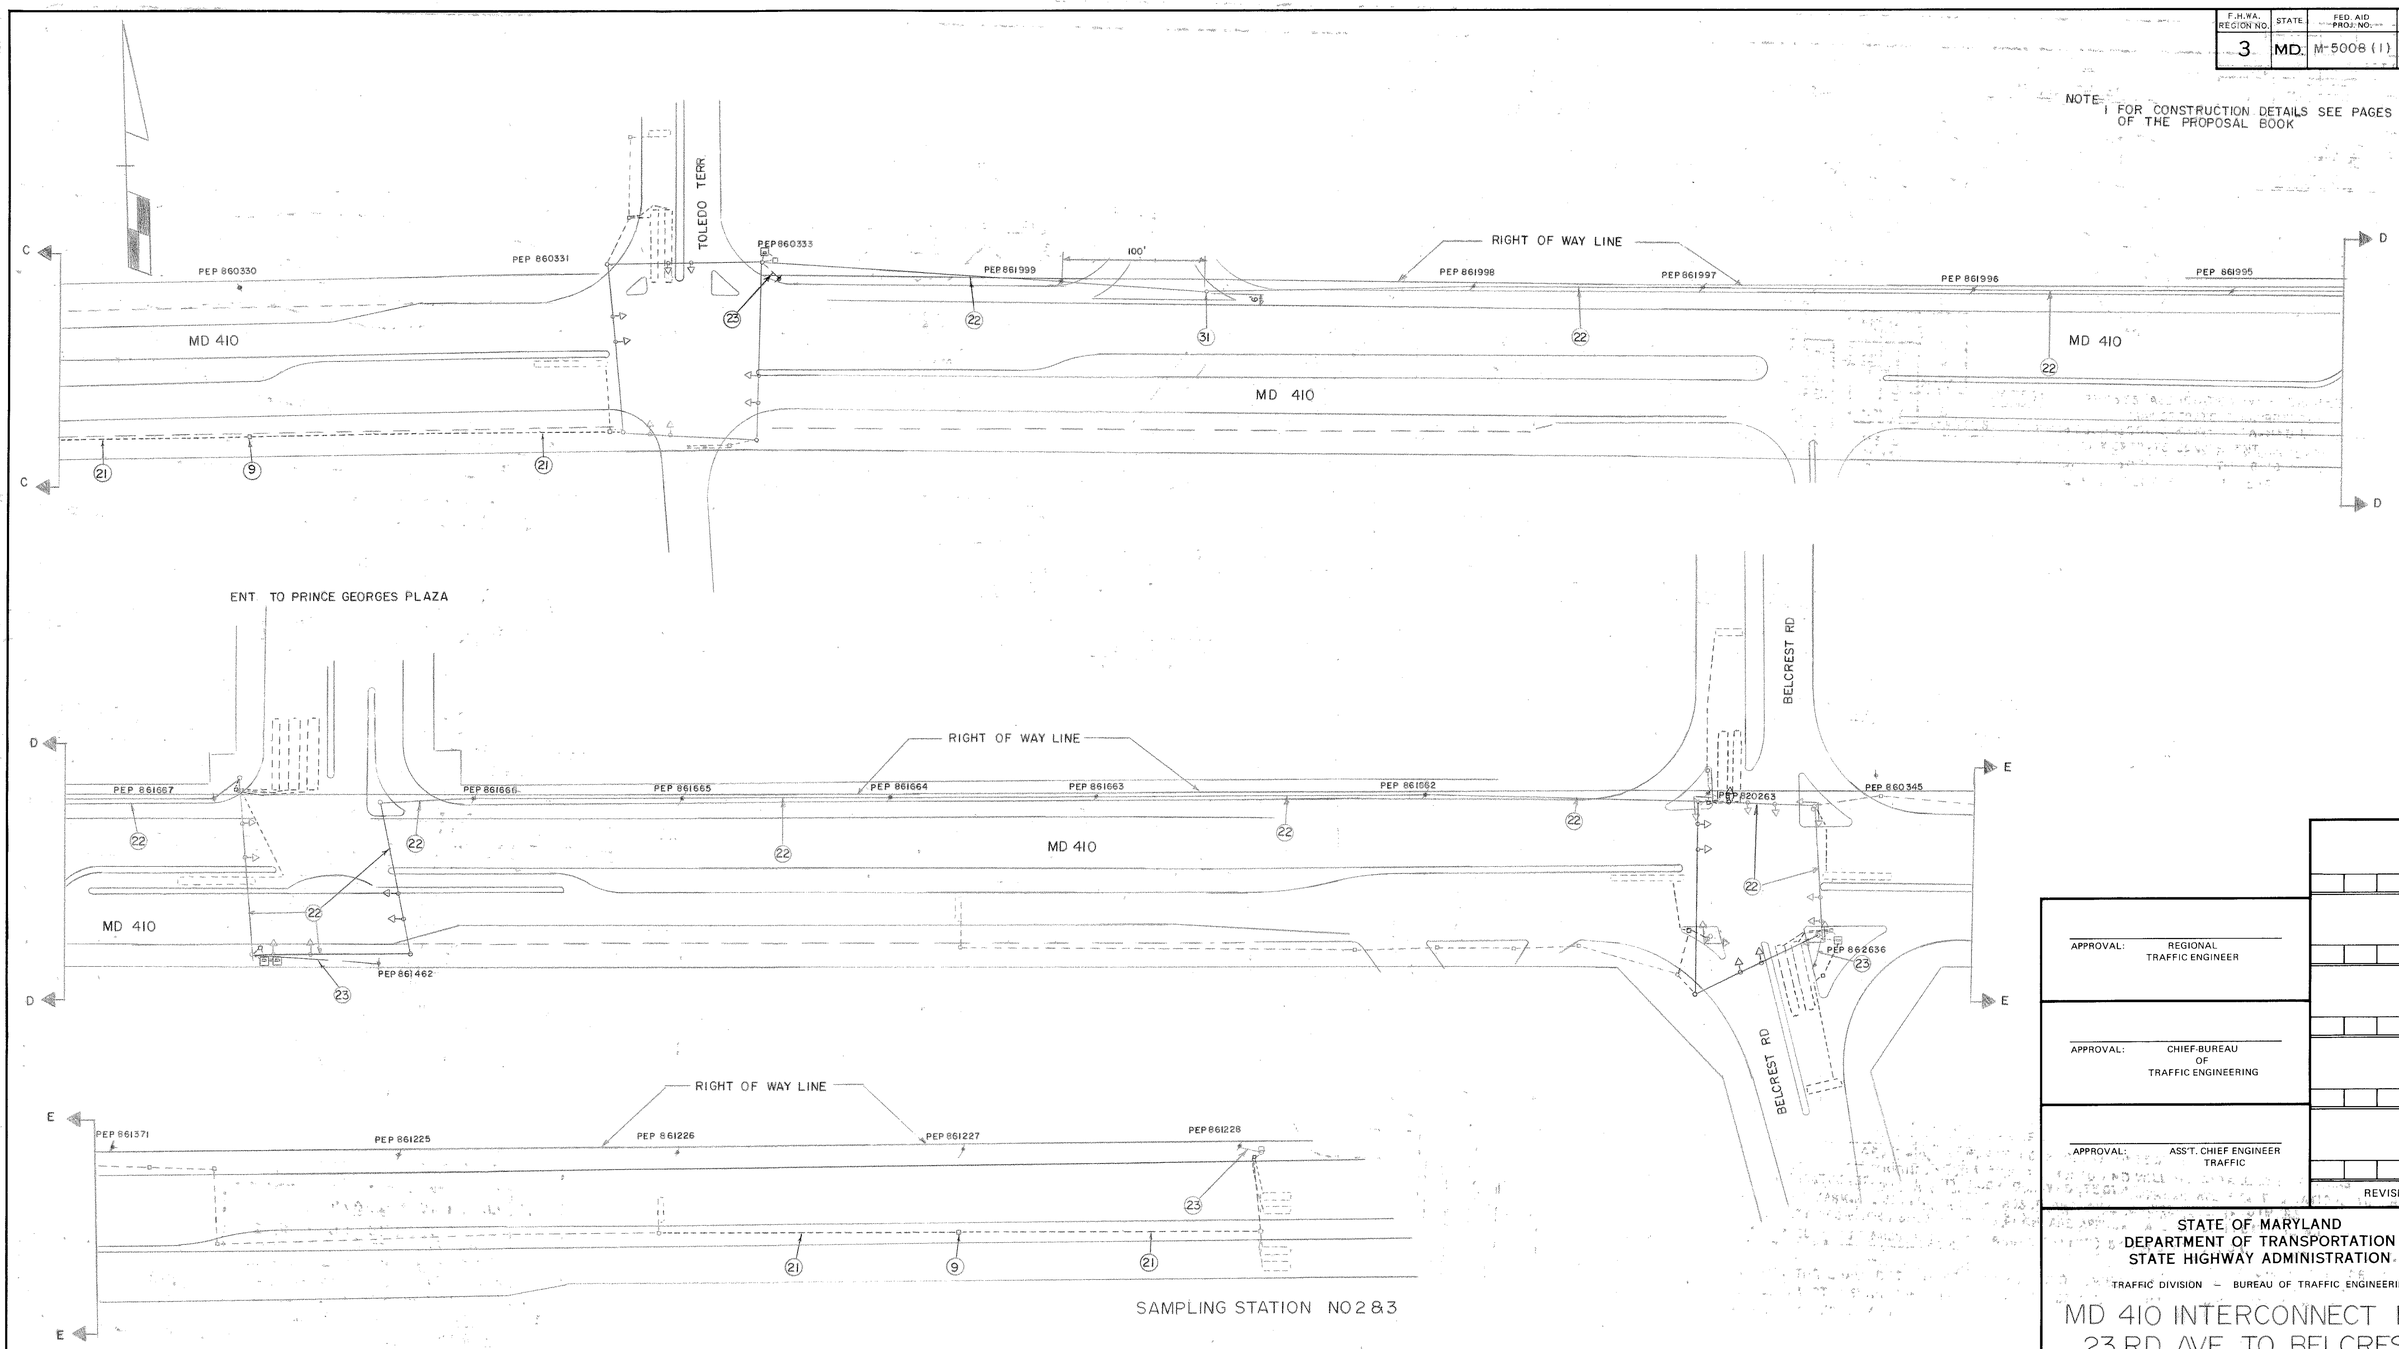

APPROVAL: REGIONAL TRAFFIC ENGINEER

APPROVAL: CHIEF BUREAU OF TRAFFIC ENGINEERING

APPROVAL: ASS'T. CHIEF ENGINEER TRAFFIC

REVISIONS

STATE OF MARYLAND
DEPARTMENT OF TRANSPORTATION
STATE HIGHWAY ADMINISTRATION

TRAFFIC DIVISION – BUREAU OF TRAFFIC ENGINEERING

MD 410 INTERCONNECT FROM 23 RD AVE TO BELCREST RD

SCALE 1" = 50' | DATE 1-23-73 | CONTRACT NO. P-372-000-385 FAP NO M-5008 (1)

DRAWN BY: B T & P M | COUNTY: PRINCE GEORGES

DESIGNED BY: Robert W. Piper | SIGNAL NO.:

CHECKED BY:

DRAWING NO. TS-843XI

BRUNING 44-511 19927