F.H.WA. REGION NO.	STATE	FED. AID PROJ. NO.	SHEET NO.	TOTAL SHEETS
3	MD.	M-5008 (1)	5	12

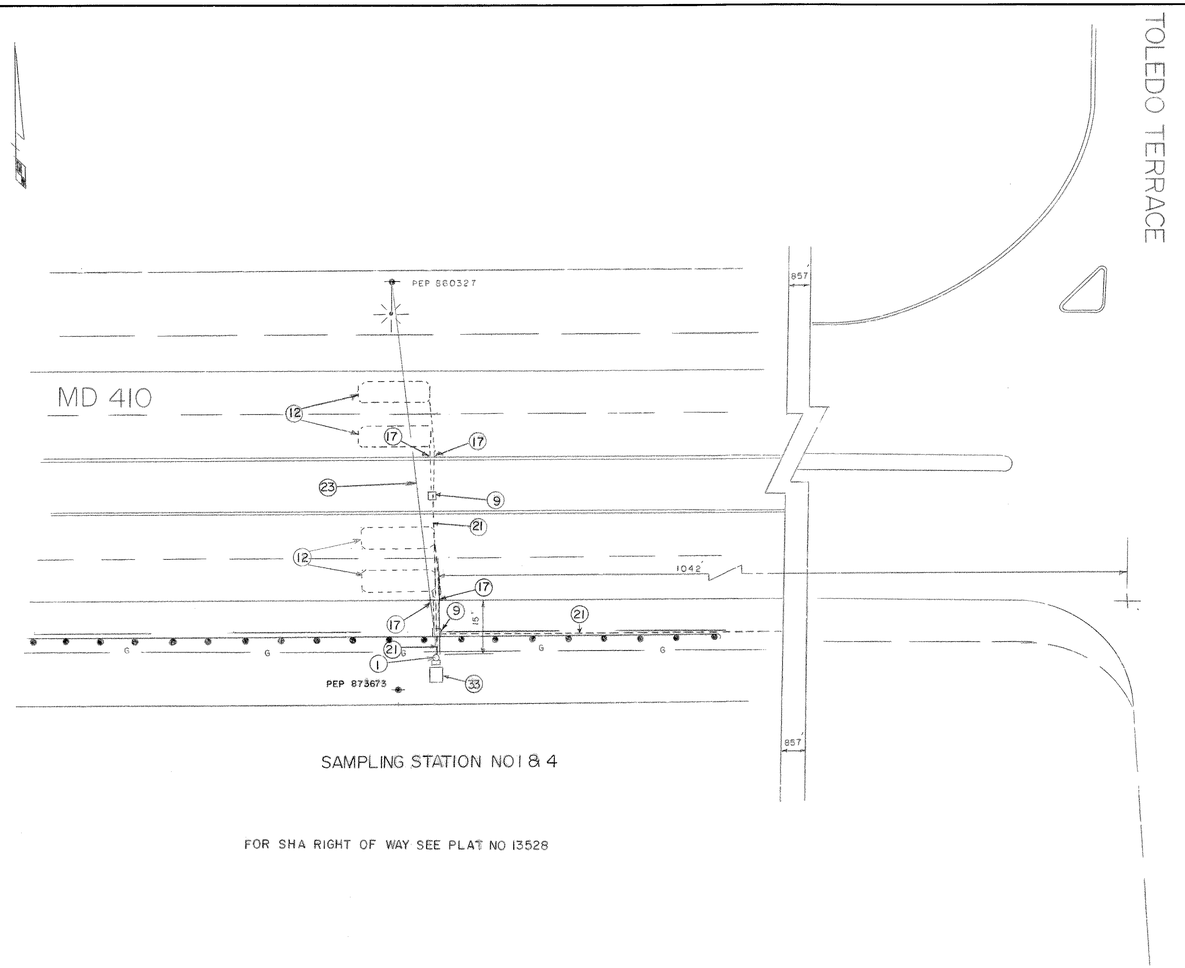

SAMPLING STATION NO 1 & 4

FOR SHA RIGHT OF WAY SEE PLAT NO 13528

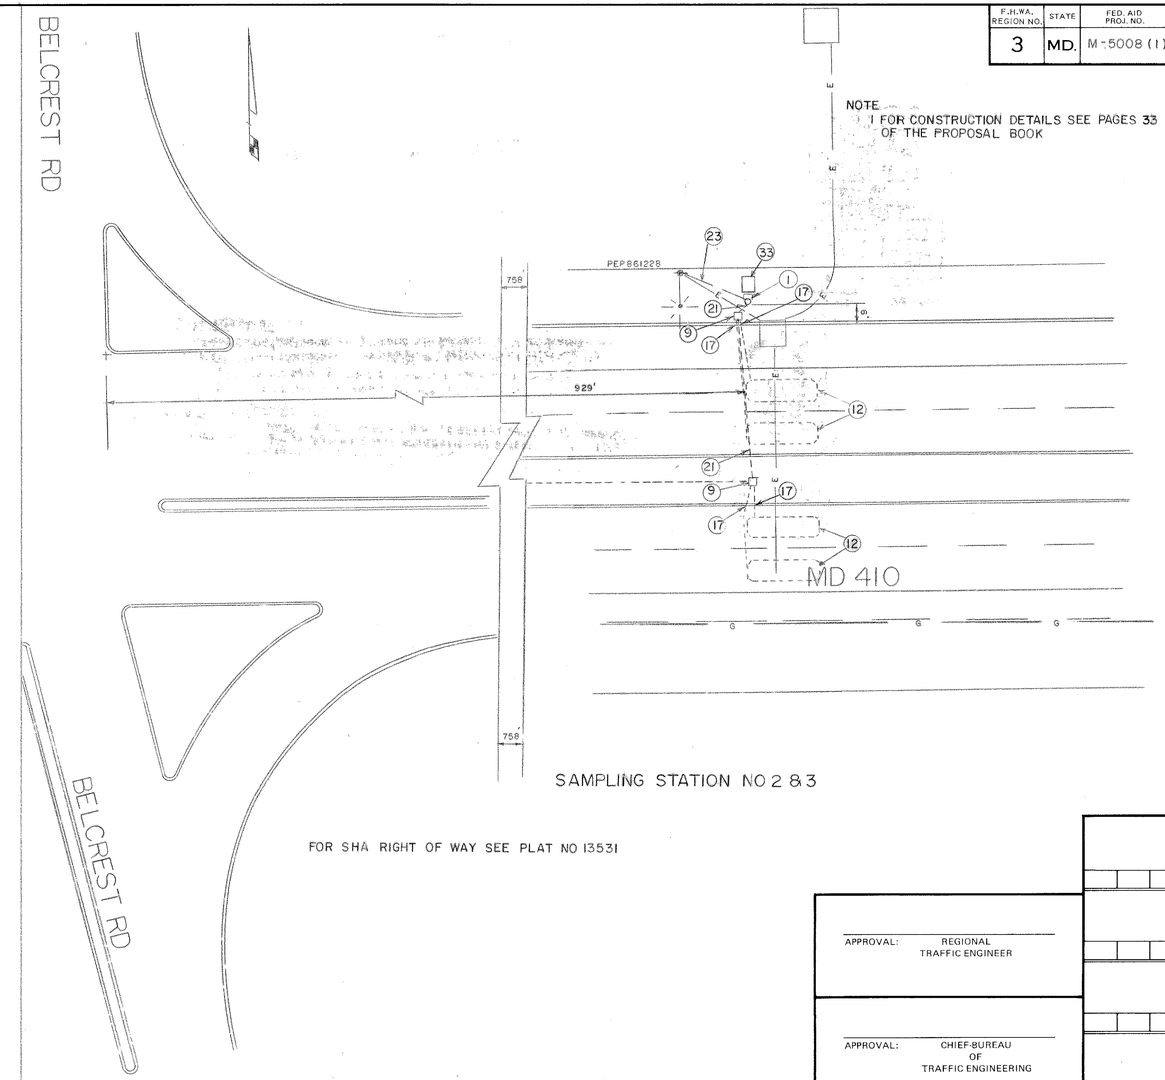

NOTE
1 FOR CONSTRUCTION DETAILS SEE PAGES 33 & 34 OF THE PROPOSAL BOOK

SAMPLING STATION NO 2 & 3

FOR SHA RIGHT OF WAY SEE PLAT NO 13531

LEGEND
OF UNDERGROUND UTILITIES
CABLES
AERIAL CABLES

APPROVAL: REGIONAL TRAFFIC ENGINEER

APPROVAL: CHIEF-BUREAU OF TRAFFIC ENGINEERING

APPROVAL: ASS'T. CHIEF ENGINEER TRAFFIC

REVISIONS

STATE OF MARYLAND
DEPARTMENT OF TRANSPORTATION
STATE HIGHWAY ADMINISTRATION

TRAFFIC DIVISION – BUREAU OF TRAFFIC ENGINEERING

SAMPLING STATIONS FOR MD 410

SHEET 5 OF 12

SCALE 1" = 20' DATE 9/4/73 CONTRACT NO. P-372-000-385 F A P NO M-5008 (1)

DRAWN BY: RICHARDSON COUNTY: PRINCE GEORGES

DESIGNED BY: Robert W. Tyson SIGNAL NO.:

CHECKED BY:

DRAWING NO. TS-1031

BRUNING 44511 19927