F.H.W.A. REGION NO.	STATE	FED. AID PROJ. NO.	SHEET NO.	TOTAL SHEETS
3	MD.	U-931-1(1)	4	14

NOTE 1 FOR CONSTRUCTION DETAILS SEE PAGES 36-38 OF THE PROPOSAL BOOK

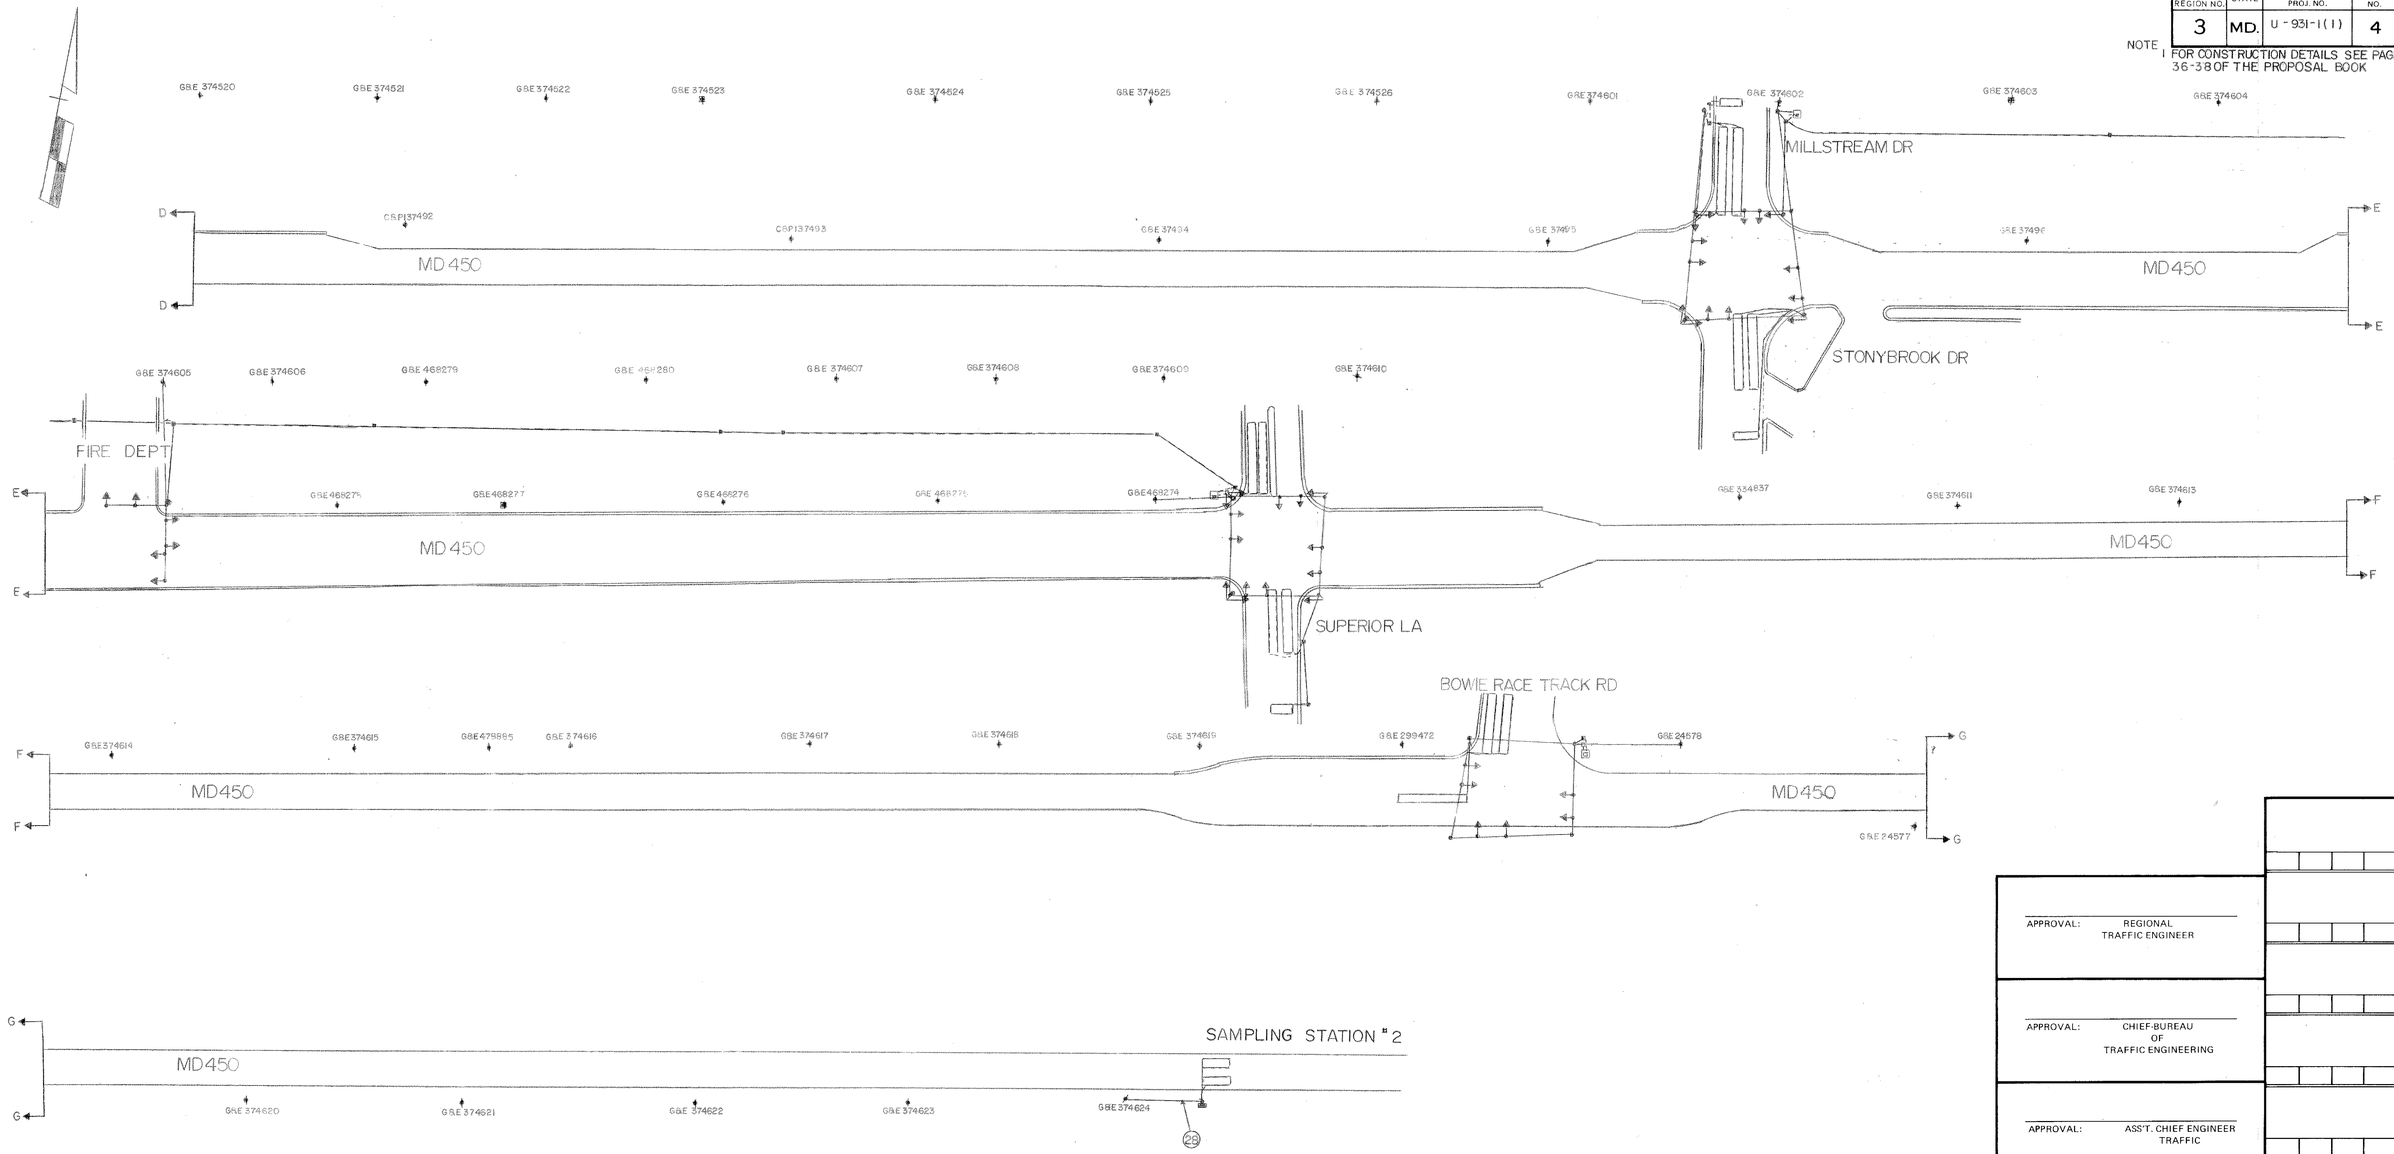

APPROVAL: REGIONAL TRAFFIC ENGINEER

APPROVAL: CHIEF-BUREAU OF TRAFFIC ENGINEERING

APPROVAL: ASS'T. CHIEF ENGINEER TRAFFIC

REVISIONS

STATE OF MARYLAND
DEPARTMENT OF TRANSPORTATION
STATE HIGHWAY ADMINISTRATION

TRAFFIC DIVISION – BUREAU OF TRAFFIC ENGINEERING

MD450 FROM MD197 TO BOWIE RACE TRACK RD

SHEET 4 OF 14

SCALE	DATE	CONTRACT NO.
1"=50'	10-19-73	F-328-001-385
		FAP NO U-931-1(1)

DRAWN BY: B TYSON

COUNTY: PRINCE GEORGES

DESIGNED BY: Robert W. Tyson

SIGNAL NO.:

CHECKED BY:

DRAWING NO. TS-1056X1A

BRUNING 44511 19927