F.H.W.A. REGION NO.	STATE	FED. AID PROJ. NO.	SHEET NO.	TOTAL SHEETS
3	MD.	U-931-1(1)	3	14

NOTE
1 FOR CONSTRUCTION DETAILS SEE PAGES 36-38 OF THE PROPOSAL BOOK

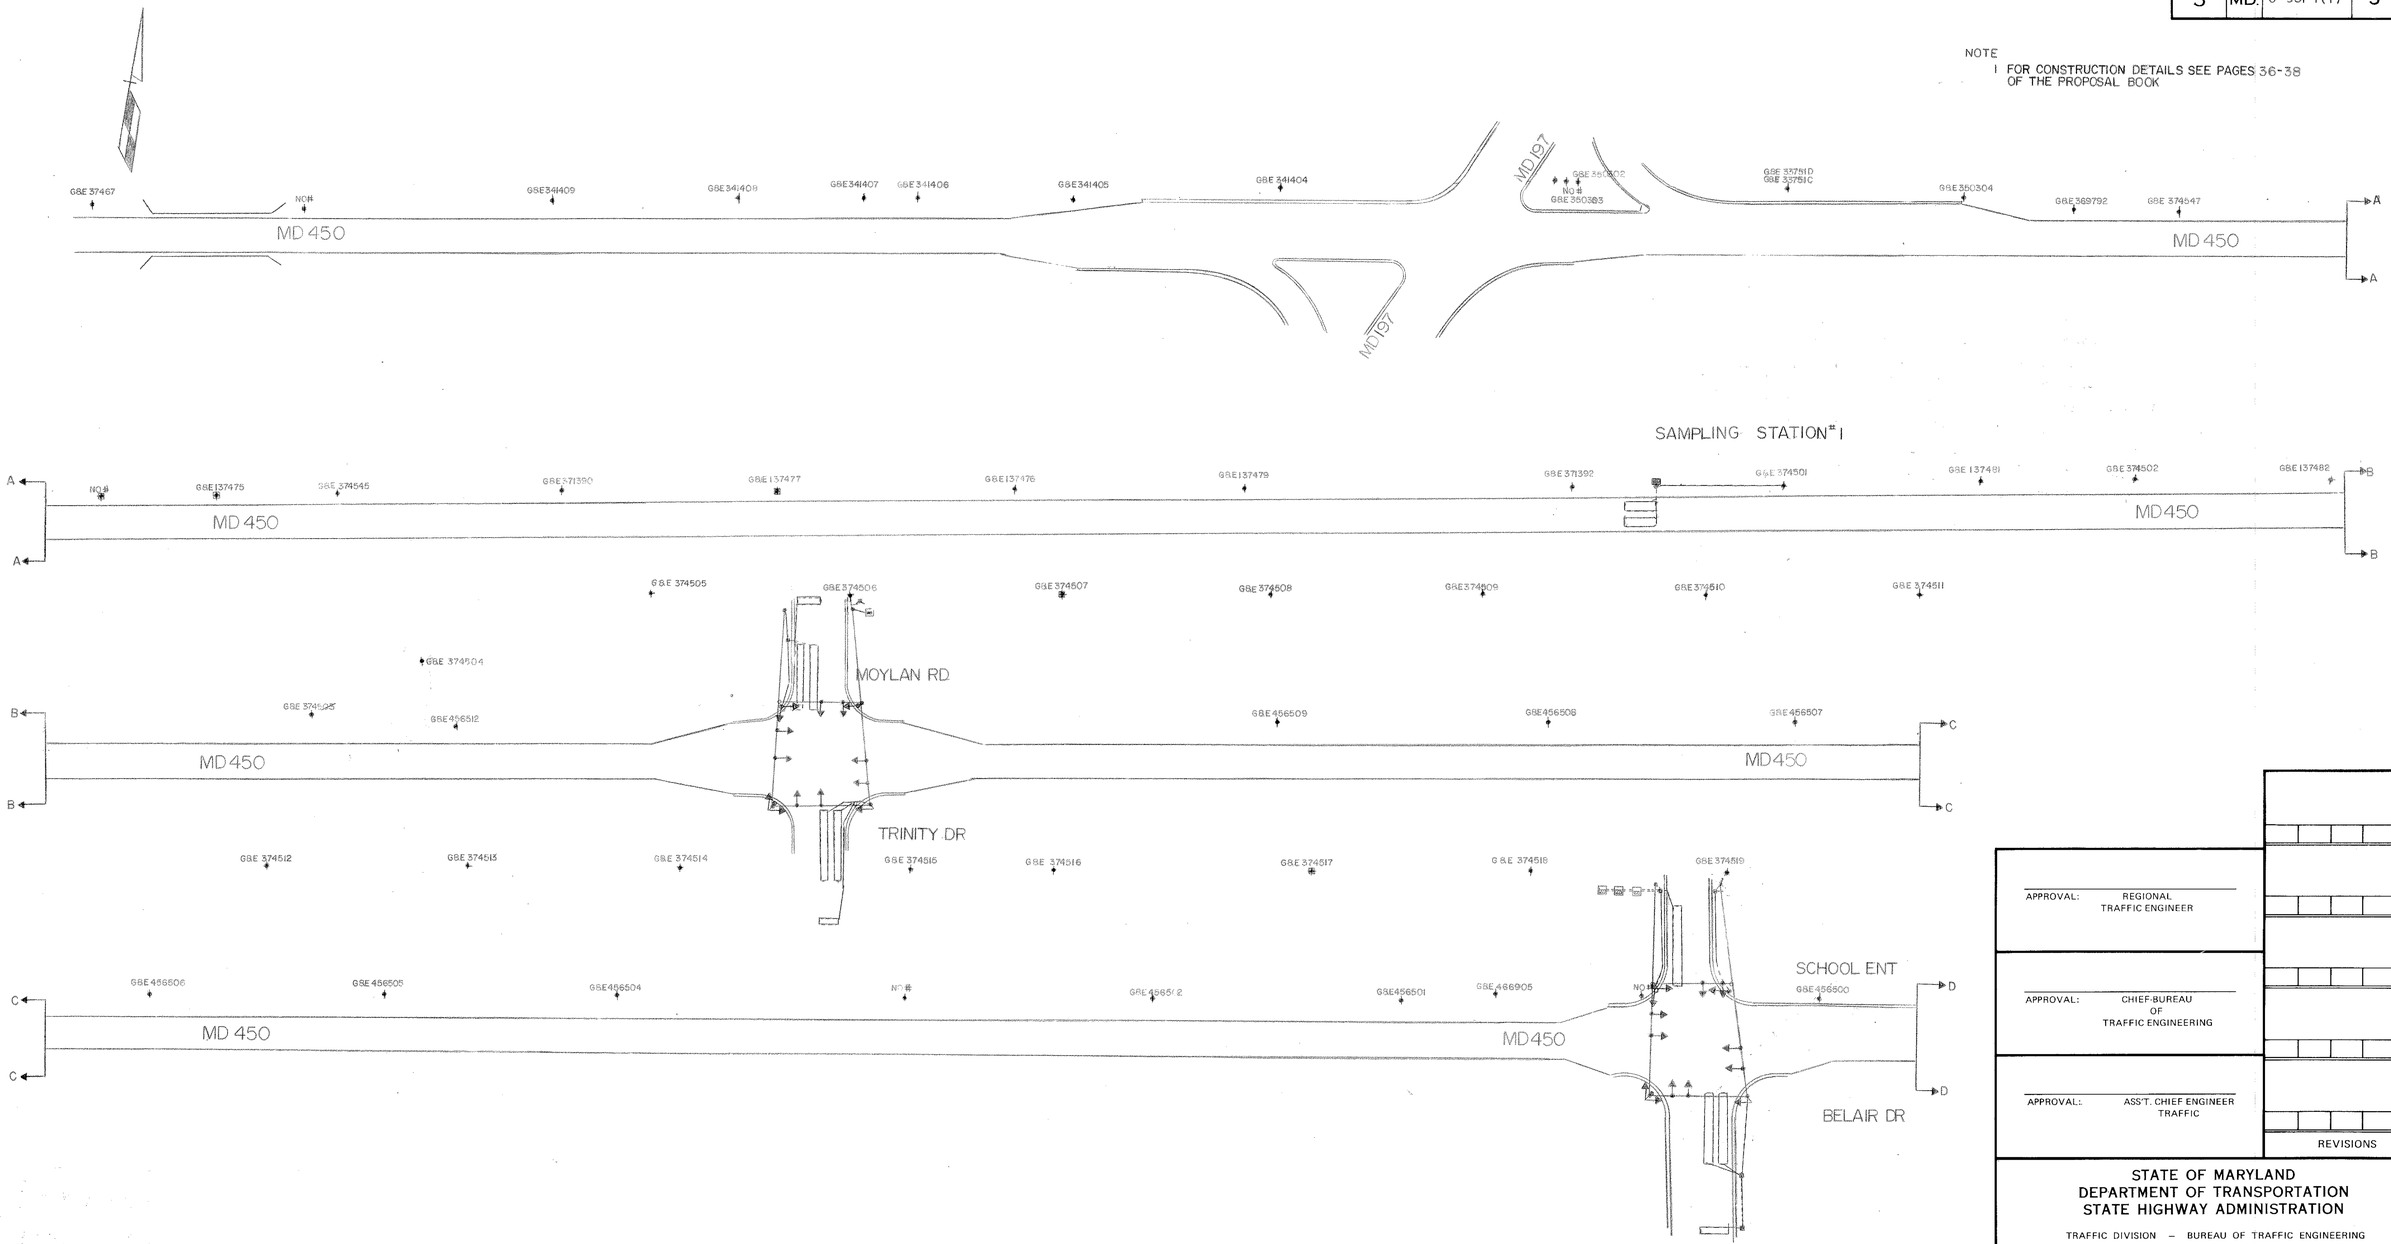

APPROVAL: REGIONAL TRAFFIC ENGINEER

APPROVAL: CHIEF-BUREAU OF TRAFFIC ENGINEERING

APPROVAL: ASS'T. CHIEF ENGINEER TRAFFIC

REVISIONS

STATE OF MARYLAND
DEPARTMENT OF TRANSPORTATION
STATE HIGHWAY ADMINISTRATION

TRAFFIC DIVISION – BUREAU OF TRAFFIC ENGINEERING

MD450 FROM MD197 TO BOWIE RACE TRACK RD

SHEET 3 OF 14

SCALE 1"=50' | DATE 10-19-73 | CONTRACT NO. P-328-001-385 FAP NO U-931-1(1)

DRAWN BY: B TYSON | COUNTY: PRINCE GEORGES

DESIGNED BY: Robert W. Tyson | SIGNAL NO.:

CHECKED BY:

DRAWING NO. TS-1056A

BRUNING 44511 19927