F.A.P. NO. T-8006(23)
SHEET 6 OF 13

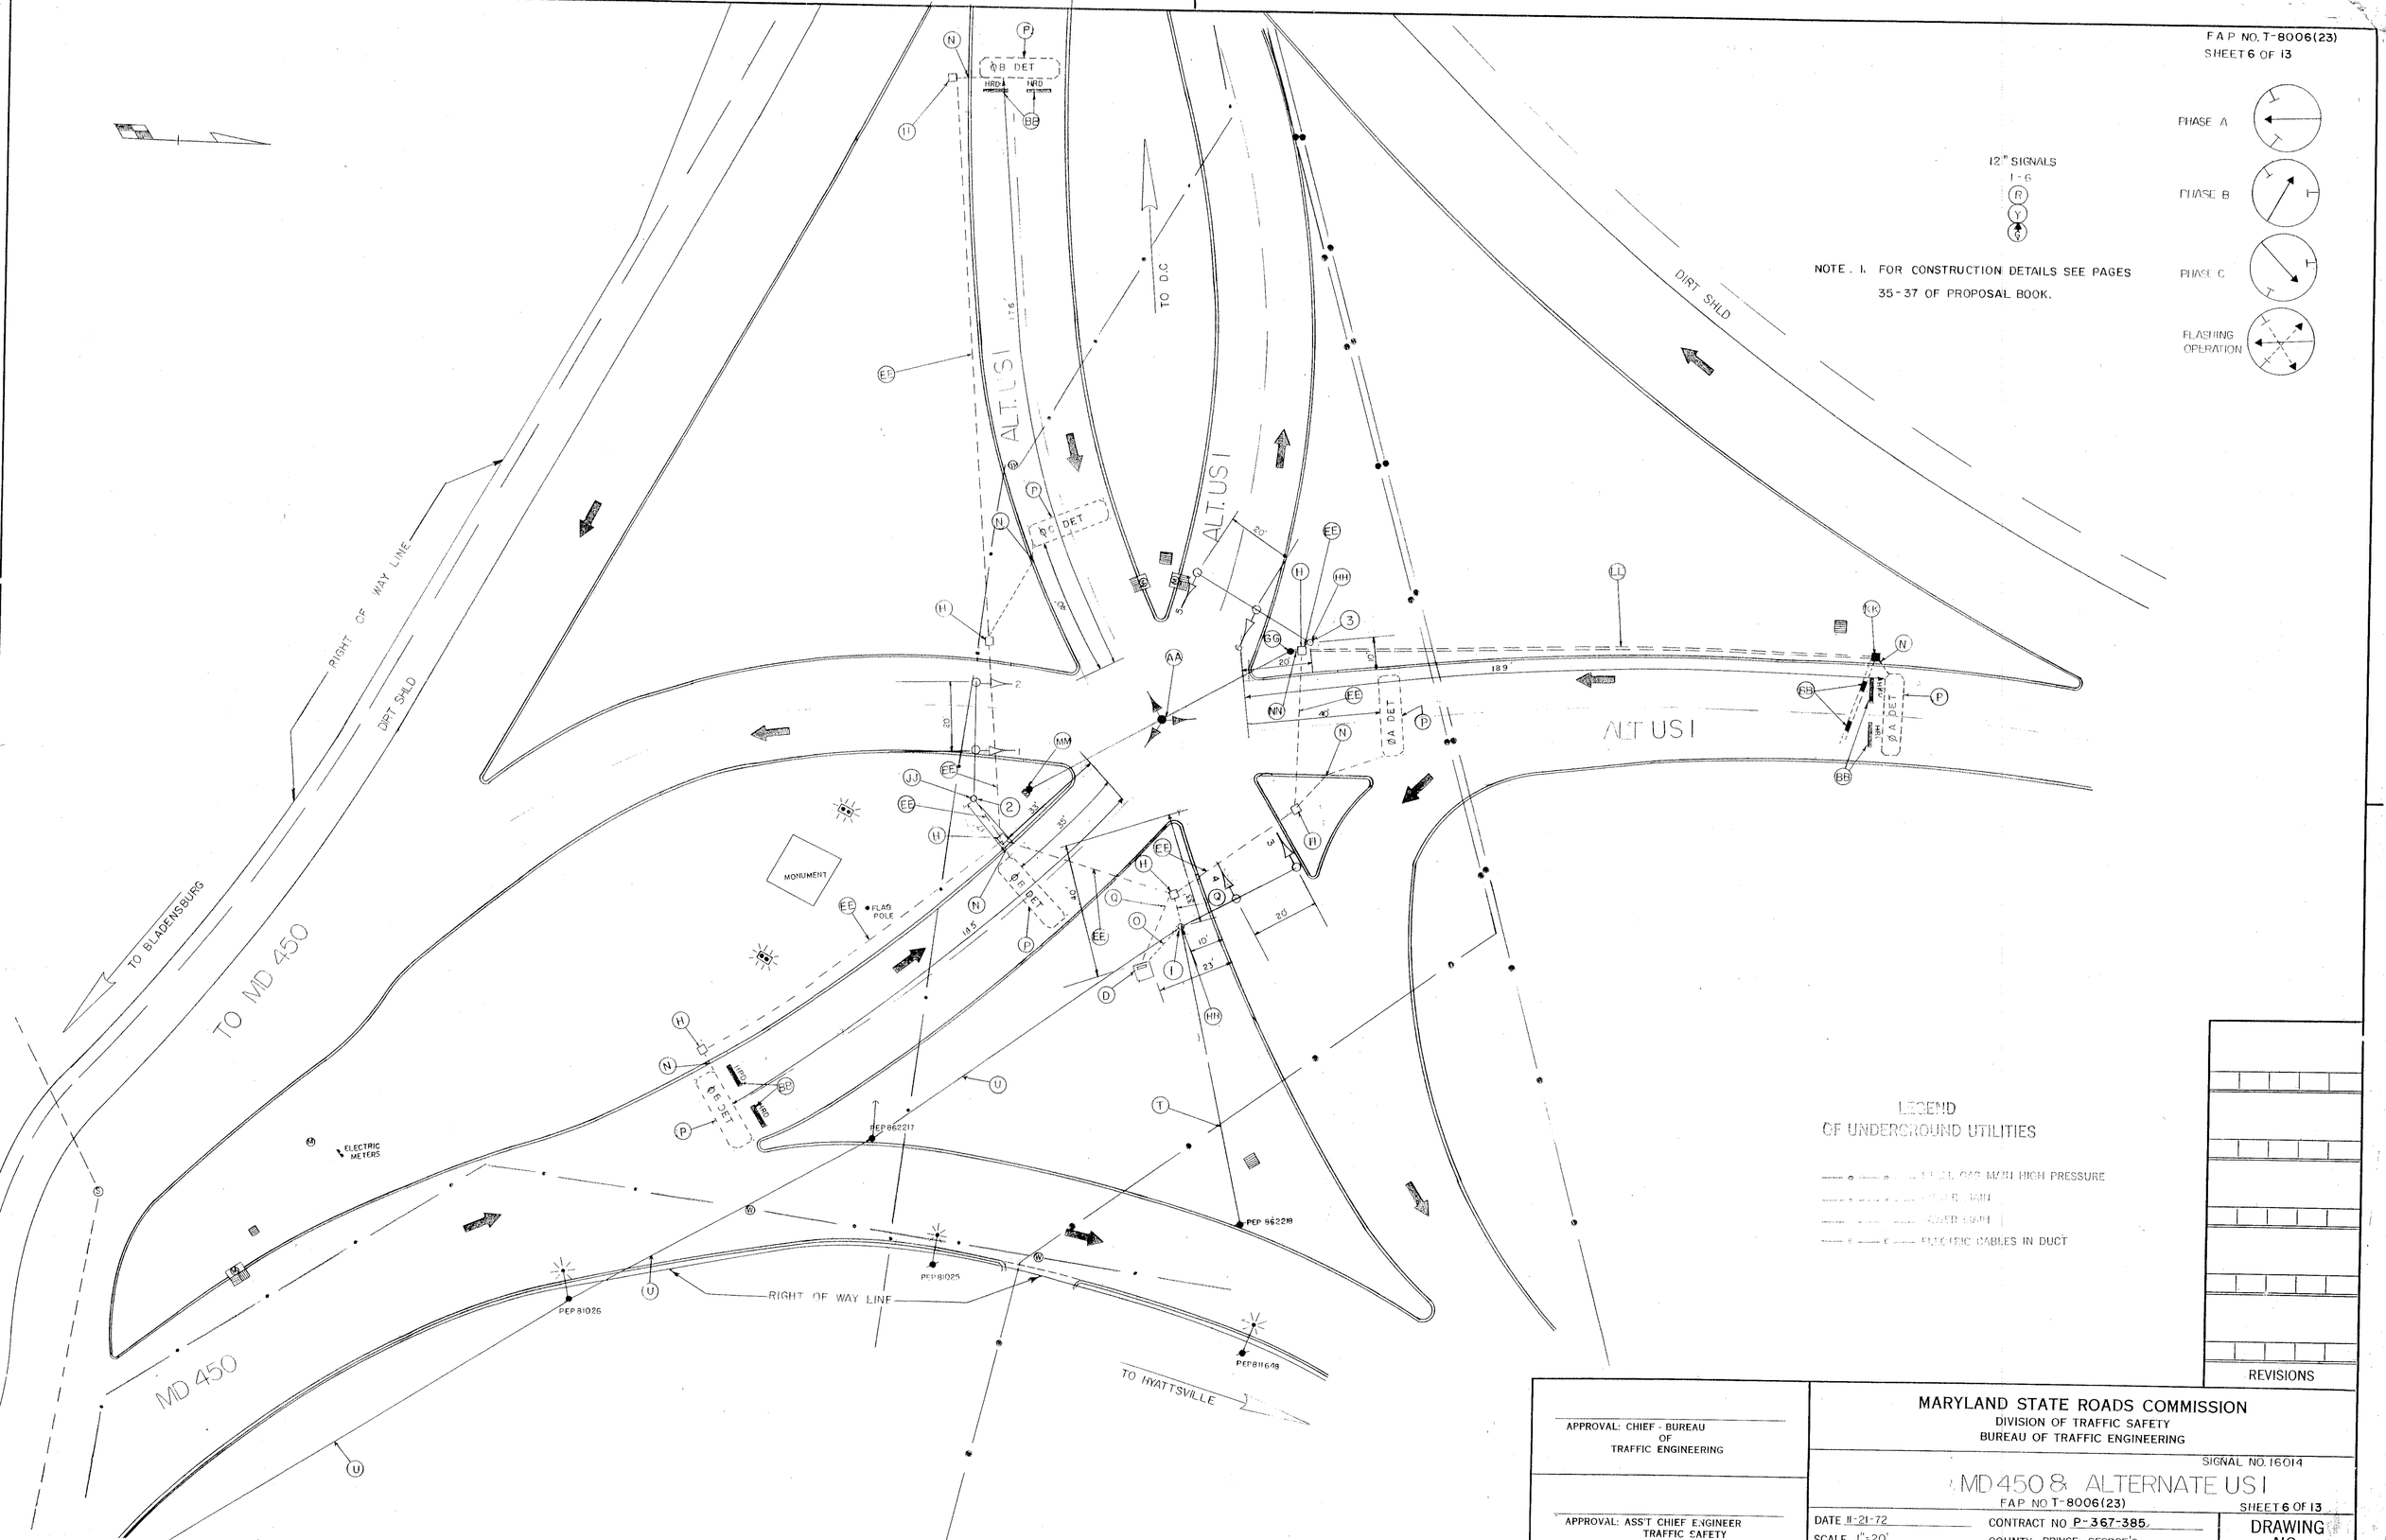

REVISIONS

APPROVAL: CHIEF - BUREAU OF TRAFFIC ENGINEERING

APPROVAL: ASS'T CHIEF ENGINEER TRAFFIC SAFETY

MARYLAND STATE ROADS COMMISSION
DIVISION OF TRAFFIC SAFETY
BUREAU OF TRAFFIC ENGINEERING

SIGNAL NO. 16014

MD 450 & ALTERNATE US 1

F.A.P. NO. T-8006(23)

SHEET 6 OF 13

DATE 11-21-72
SCALE 1"=20'
DRAWN BY: G.COOK
CONTRACT NO P-367-385
COUNTY PRINCE GEORGE'S
CHECKED BY:

DRAWING NO. TS 807

ETZGEN 10820