NOTE 1. FOR CONSTRUCTION DETAILS SEE PAGES 35-37 OF THE PROPOSAL BOOK.

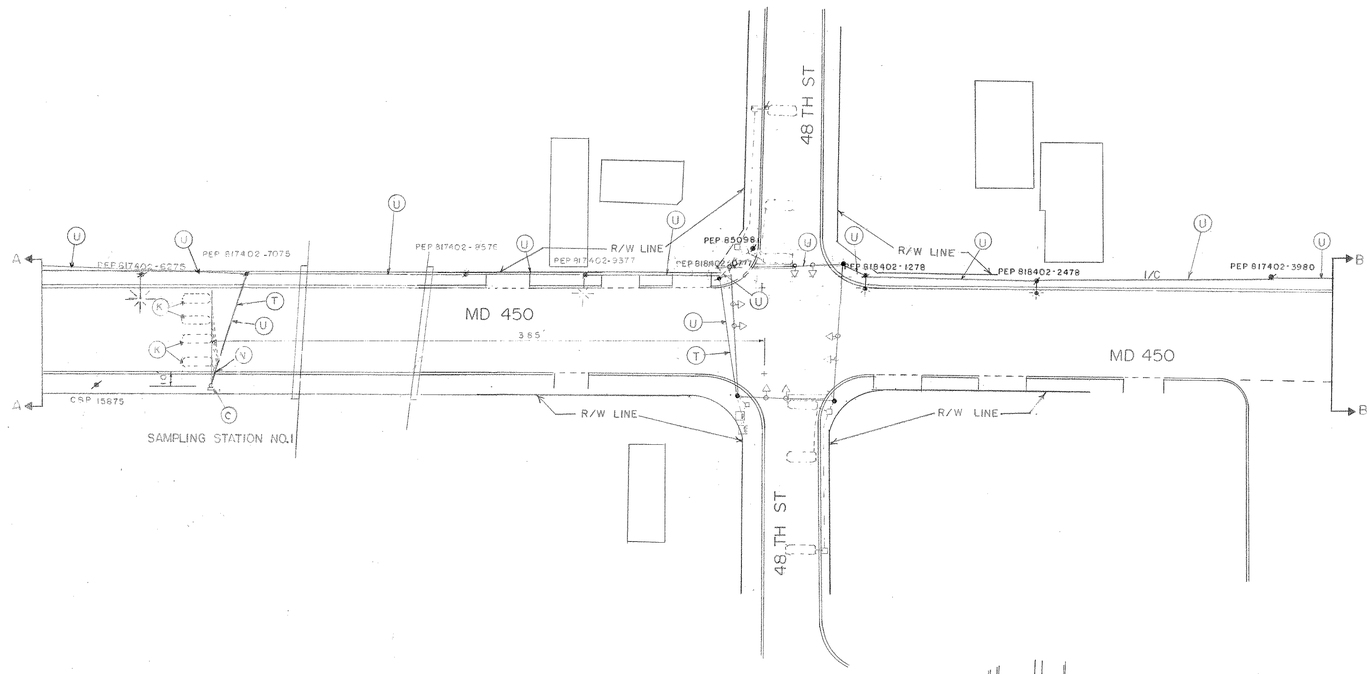

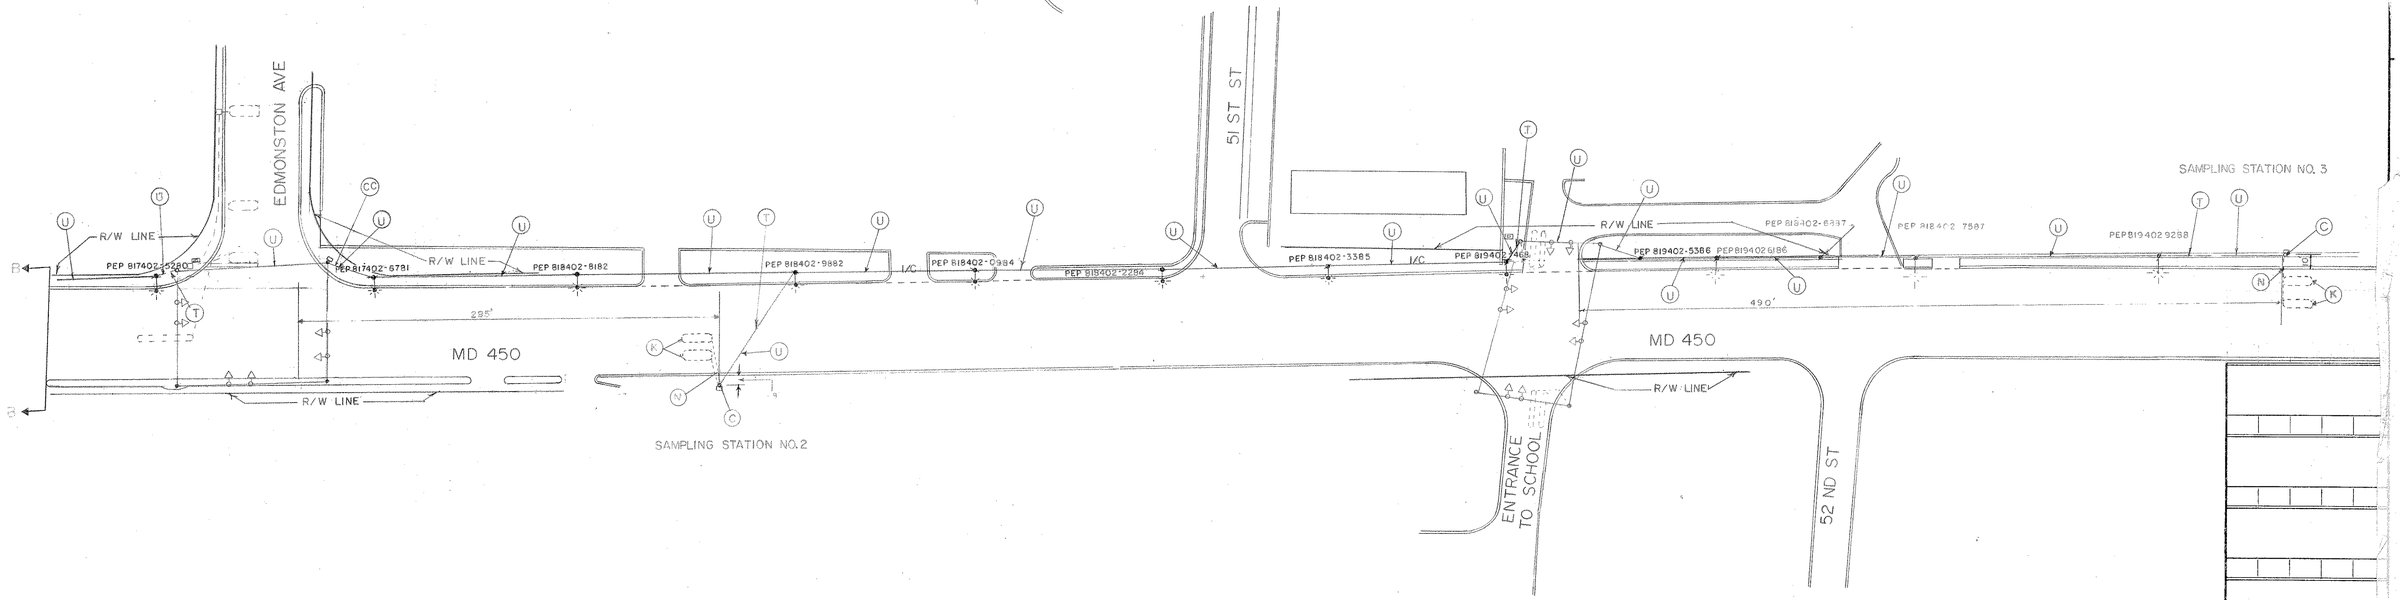

REVISIONS

NOTES

(T) PROPOSED FEED (OVERHEAD)

(U) PROPOSED INTERCONNECT (OVERHEAD)

APPROVAL: CHIEF - BUREAU OF TRAFFIC ENGINEERING

APPROVAL: ASS'T CHIEF ENGINEER TRAFFIC SAFETY

MARYLAND STATE ROADS COMMISSION
DIVISION OF TRAFFIC SAFETY
BUREAU OF TRAFFIC ENGINEERING

INTERCONNECT FOR MD 450 (BLADENSBURG

FAP NO T-8006(23)

DATE
SCALE 1" = 50'
DRAWN BY: T. MANK
CONTRACT NO P-367-385
COUNTY PRINCE GEORGES
CHECKED BY:

DRAWING NO. TS-544X1