WIRING DIAGRAM

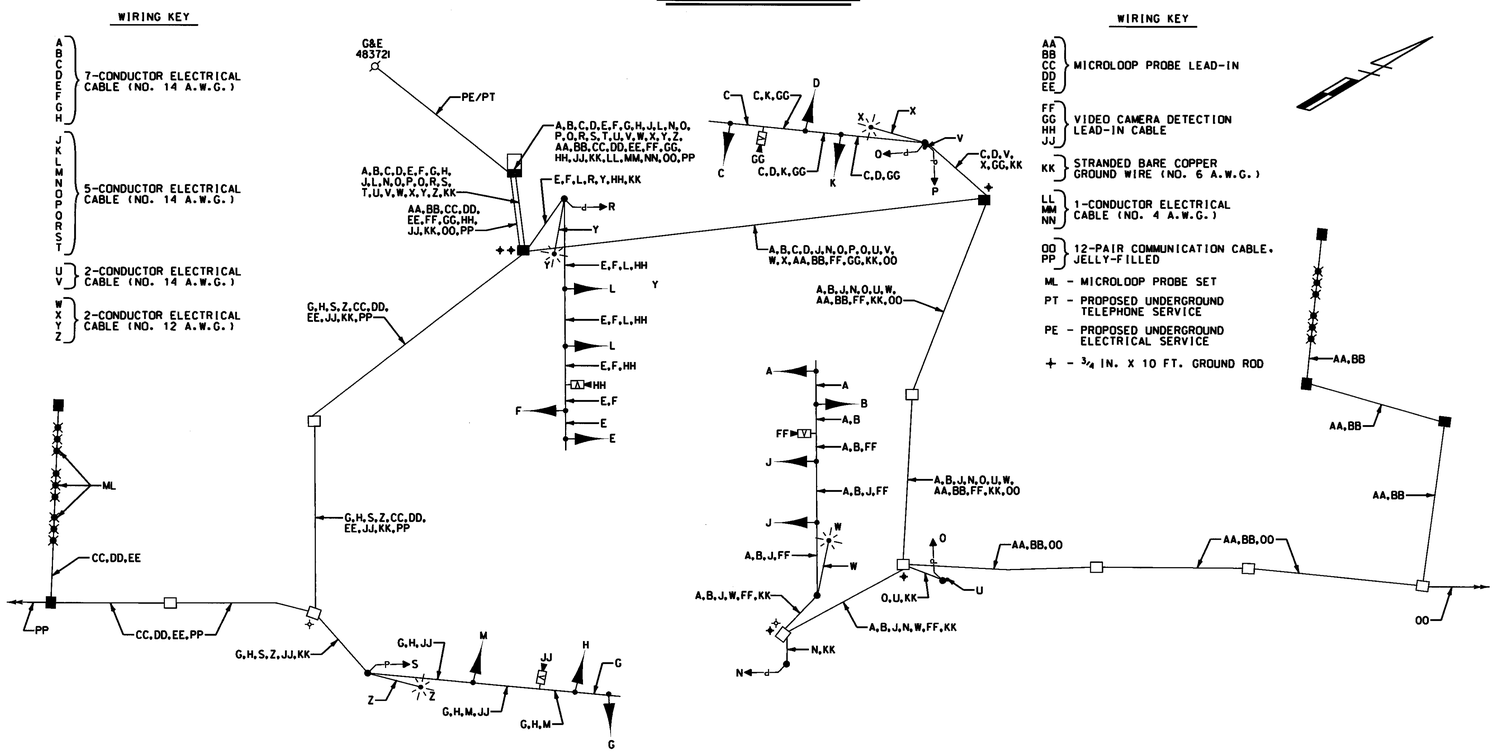

PHASE CHART

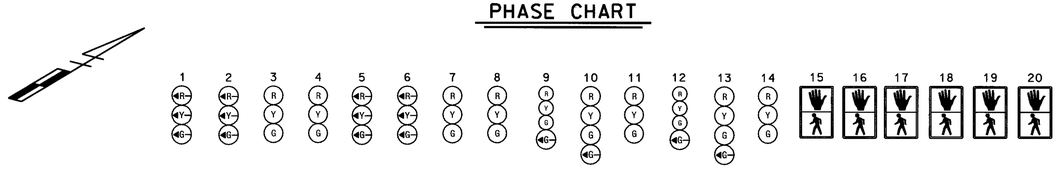

	1	2	3	4	5	6	7	8	9	10	11	12	13	14	15	16	17	18	19	20
PHASE 1 + 5	←G—	←G—	R	R	←G—	←G—	R	R	R	R	R	R	R	R	DW	DW	DW	DW	DW	DW
1 + 5 CHANGE	PHASE 1 + 5 MAY CHANGE TO PHASE 1 + 6, PHASE 2 + 5 OR PHASE 2 + 6																			
PHASE 1 + 6	←G—	←G—	G	G	←R—	←R—	R	R	R	R	R	R	R	R	DW	WK	WK	DW	DW	DW
1 + 6 CHANGE	←Y—	←Y—	G	G	←R—	←R—	R	R	R	R	R	R	R	R	DW	WK	WK	DW	DW	DW
PHASE 2 + 5	←R—	←R—	R	R	←G—	←G—	G	G	R	R	R	R	R	R	WK	DW	DW	WK	DW	DW
2 + 5 CHANGE	←R—	←R—	R	R	←Y—	←Y—	G	G	R	R	R	R	R	R	WK	DW	DW	WK	DW	DW
PHASE 2 + 6	←R—	←R—	G	G	←R—	←R—	G	G	R	R	R	R	R	R	WK	WK	WK	WK	DW	DW
PED CLEARANCE	←R—	←R—	G	G	←R—	←R—	G	G	R	R	R	R	R	R	FL/DW	FL/DW	FL/DW	FL/DW	DW	DW
2 + 6 CHANGE	←R—	←R—	Y	Y	←R—	←R—	Y	Y	R	R	R	R	R	R	DW	DW	DW	DW	DW	DW
PHASE 3	←R—	←R—	R	R	←R—	←R—	R	R	R	R	R	←G G—	←G G—	G	DW	DW	DW	DW	DW	DW
3 CHANGE	←R—	←R—	R	R	←R—	←R—	R	R	R	R	R	Y	Y	Y	DW	DW	DW	DW	DW	DW
PHASE 4	←R—	←R—	R	R	←R—	←R—	R	R	←G G—	←G G—	G	R	R	R	DW	DW	DW	DW	DW	DW
4 CHANGE	←R—	←R—	R	R	←R—	←R—	R	R	Y	Y	Y	R	R	R	DW	DW	DW	DW	DW	DW
PHASE 4 ALT	←R—	←R—	R	R	←R—	←R—	R	R	←G G—	←G G—	G	R	R	G	DW	DW	DW	DW	WK	WK
PED CLEARANCE	←R—	←R—	R	R	←R—	←R—	R	R	G	G	G	R	R	G	DW	DW	DW	DW	FL/DW	FL/DW
4 ALT CHANGE	←R—	←R—	R	R	←R—	←R—	R	R	Y	Y	Y	R	R	Y	DW	DW	DW	DW	DW	DW
FLASHING OPERATION	←FL/R—	←FL/R—	FL/Y	FL/Y	←FL/R—	←FL/R—	FL/Y	FL/Y	FL/R	FL/R	FL/R	FL/R	FL/R	FL/R	DARK	DARK	DARK	DARK	DARK	DARK

WELLS & ASSOCIATES, LLC
TRANSPORTATION, TRAFFIC, AND PARKING CONSULTANTS
1420 Spring Hill Road, Suite 600
McLean, VA 22102
Phone: (703) 917-6620 Fax: (703)917-0739
5 Wirt Street, Suite 300
Leesburg, VA 20175
Phone: (703) 443-1442 Fax: (703)443-1225

MARYLAND DOT - STATE HIGHWAY ADMINISTRATION
Office of Traffic & Safety
TRAFFIC ENGINEERING DESIGN DIVISION
GENERAL INFORMATION SHEET
MD 450 AND FAIRWOOD PKWY/BELL STATION RD

DRAWN BY:	W. T. BOWMAN	F.A.P. NO.		TS NO. 4199	SHEET NO.
CHECKED BY:	L.SEFCIK	S.H.A. NO.	PG9005571		
SCALE:	NONE	COUNTY:	PRINCE GEORGES	T.I.M.S. NO. F174	2 OF 3
DATE:	$DATE$	LOG MILE:			

$DGNNAME$

...\MD 450 Sig\sd03m450.dgn 10/15/2004 11:53:12 AM