F.H.W.A. REGION NO.	STATE	FED. AID PROJ. NO.	SHEET NO.	TOTAL SHEETS
3	MD.	T-8006(23)	5	13

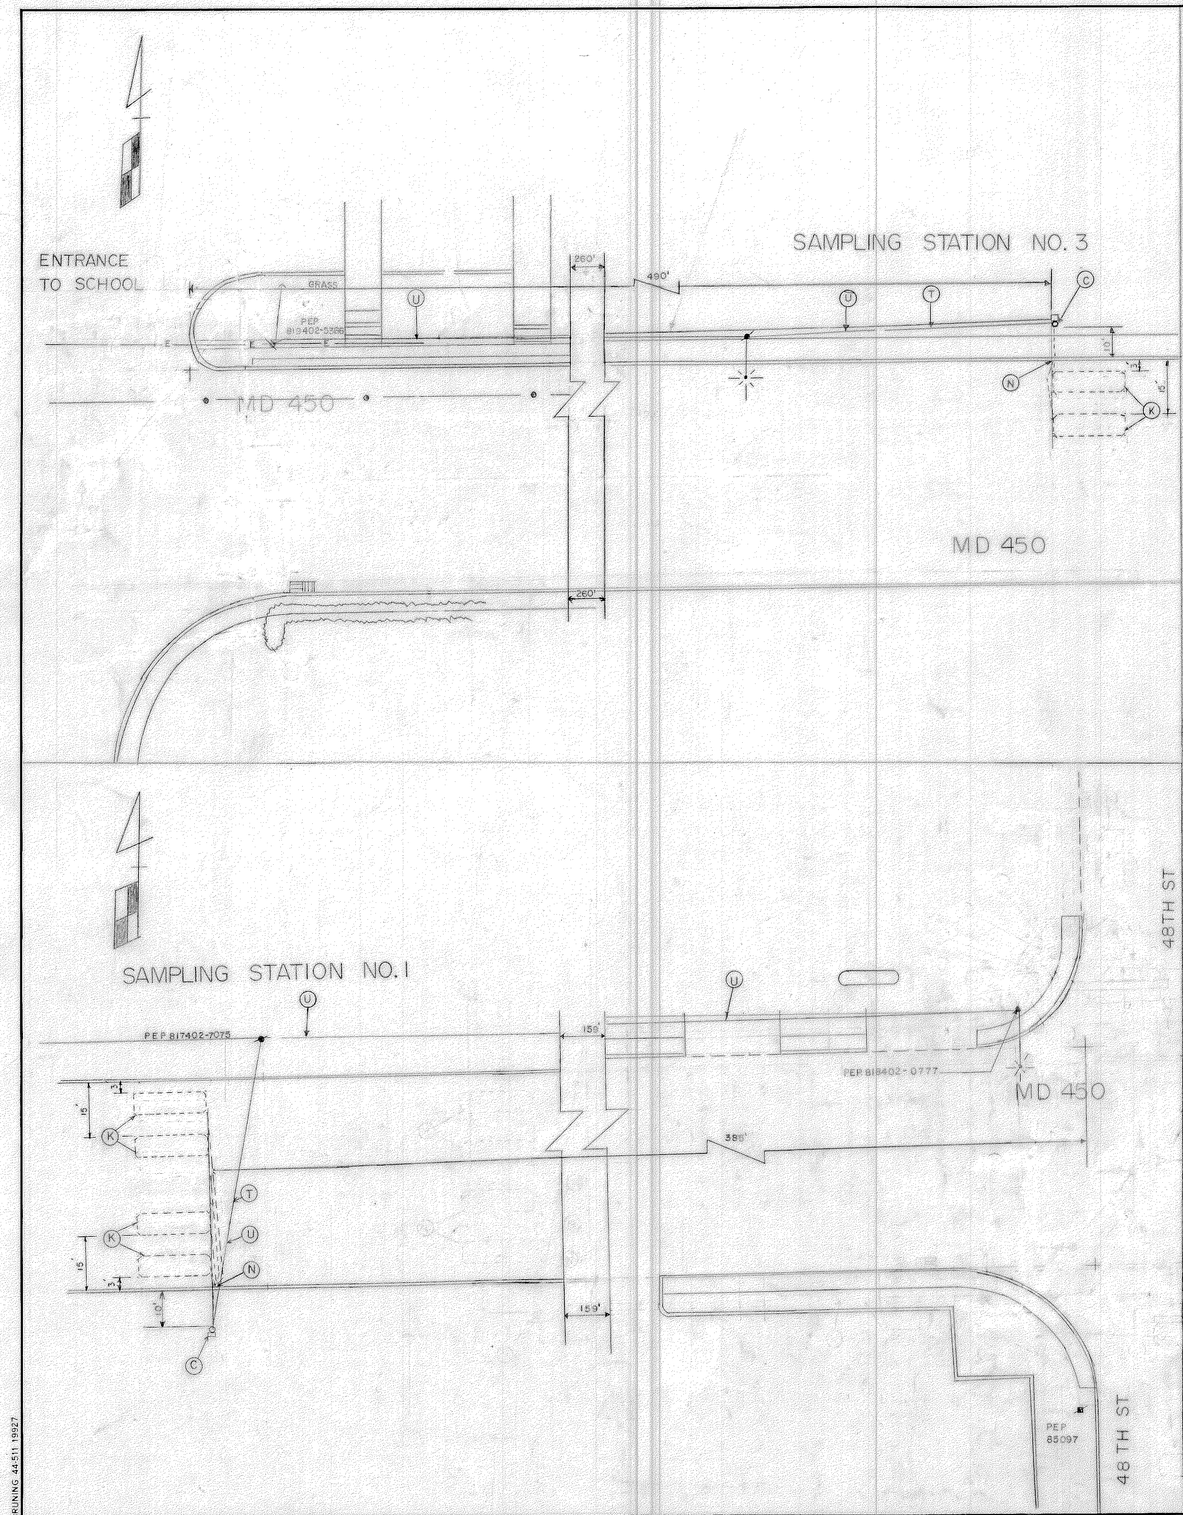

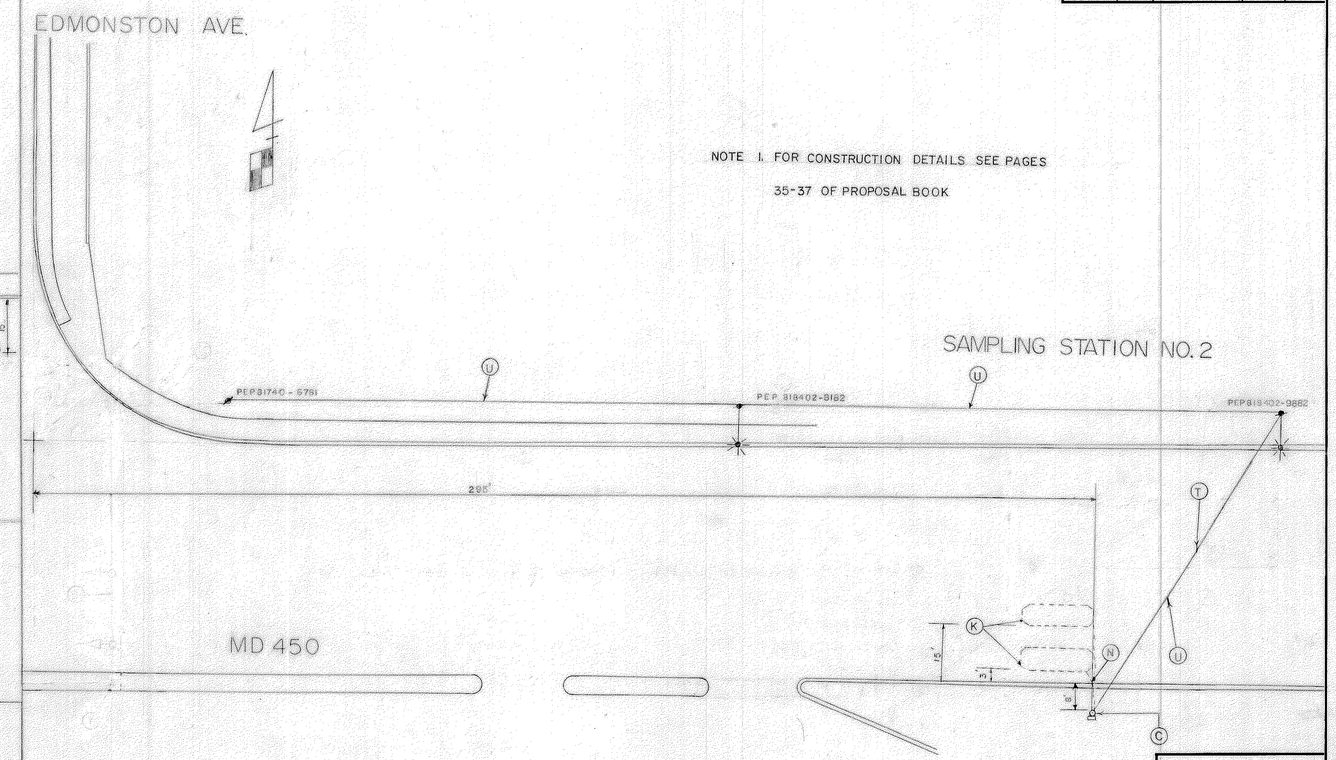

NOTE 1. FOR CONSTRUCTION DETAILS SEE PAGES 35-37 OF PROPOSAL BOOK

APPROVAL: REGIONAL TRAFFIC ENGINEER

APPROVAL: CHIEF BUREAU OF TRAFFIC ENGINEERING

APPROVAL: ASS'T. CHIEF ENGINEER TRAFFIC

REVISIONS

STATE OF MARYLAND
DEPARTMENT OF TRANSPORTATION
STATE HIGHWAY ADMINISTRATION

TRAFFIC DIVISION – BUREAU OF TRAFFIC ENGINEERING

SAMPLING STATIONS FOR MD 450

F.A.P. NO. T-8006(23)

SCALE 1" = 20' DATE 10/26/73 CONTRACT NO. P-367-385

DRAWN BY: H.K. & R.R. COUNTY: PRINCE GEORGES

DESIGNED BY: SIGNAL NO.:

CHECKED BY:

DRAWING NO. TS-808

BRUNING 44511 19927