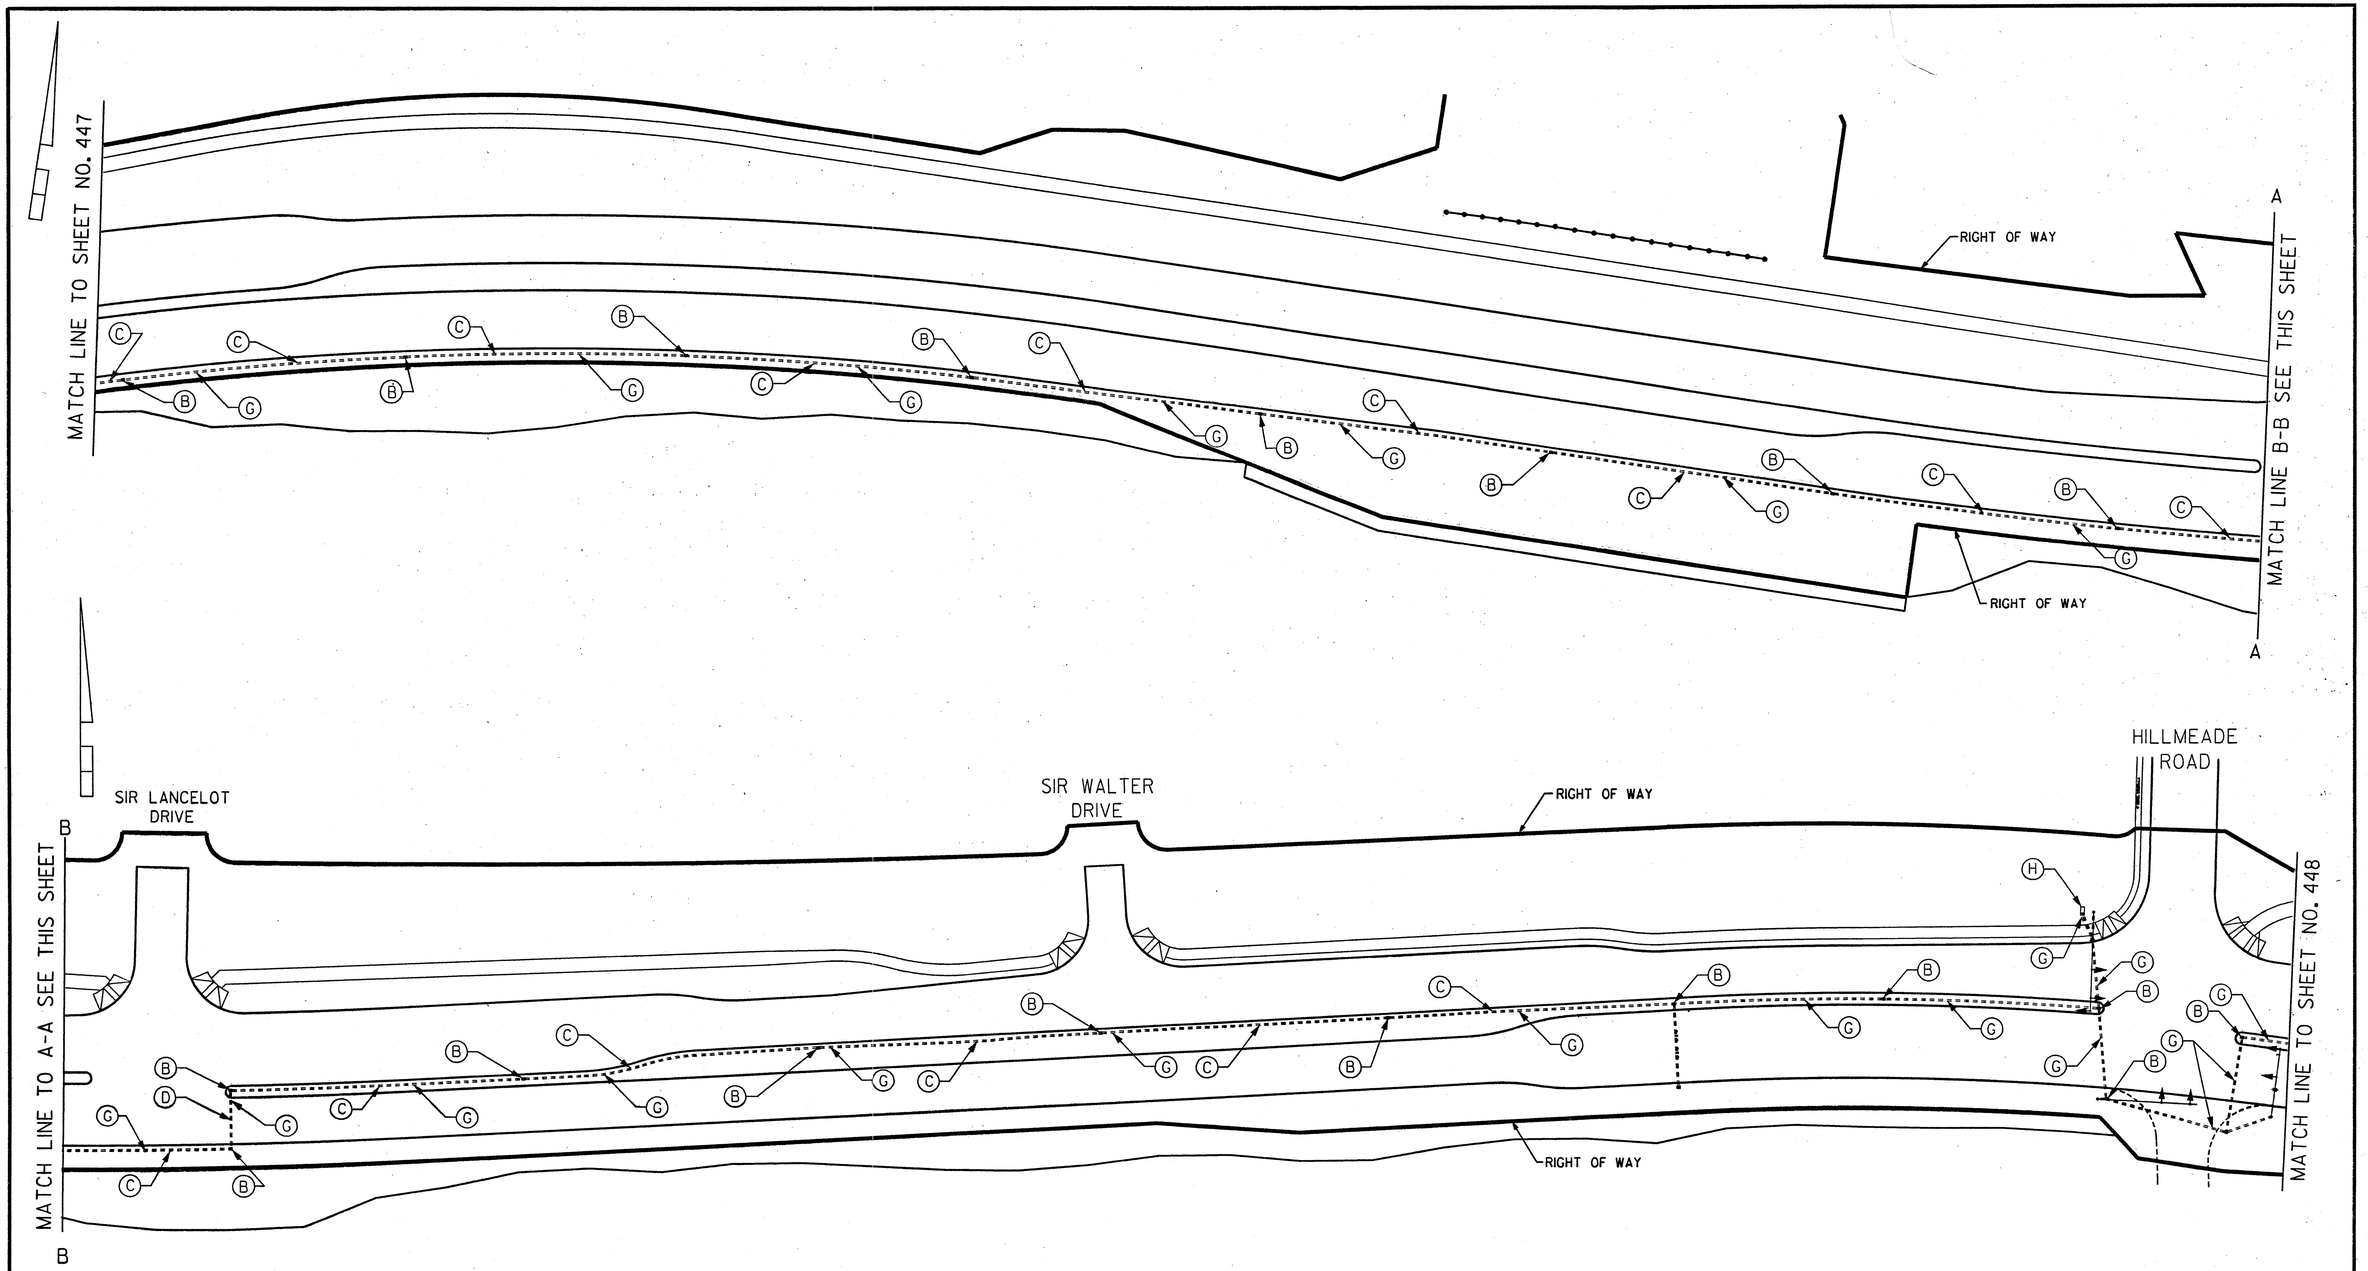

REVISIONS

MARYLAND DOT - STATE HIGHWAY ADMINISTRATION
Office of Traffic & Safety
TRAFFIC ENGINEERING DESIGN DIVISION

INTERCONNECT SHEET OF MD 450
FROM MD 193 TO SUPERIOR LANE

DRAWN BY: MB	F.A.P. NO.	SEE TITLE SHEET	PLAN SHEET NO.:	SHEET NO.
CHK. BY: STB	S.H.A. NO.	PG9005571		
SCALE: 1"=50'	COUNTY	PRINCE GEORGE'S	TS1821-IC2	447A OF 545

t:\MD450E\df538gc02.dgn
10/30/01 mb
T:\plots\pentables\default-xerox.tbl