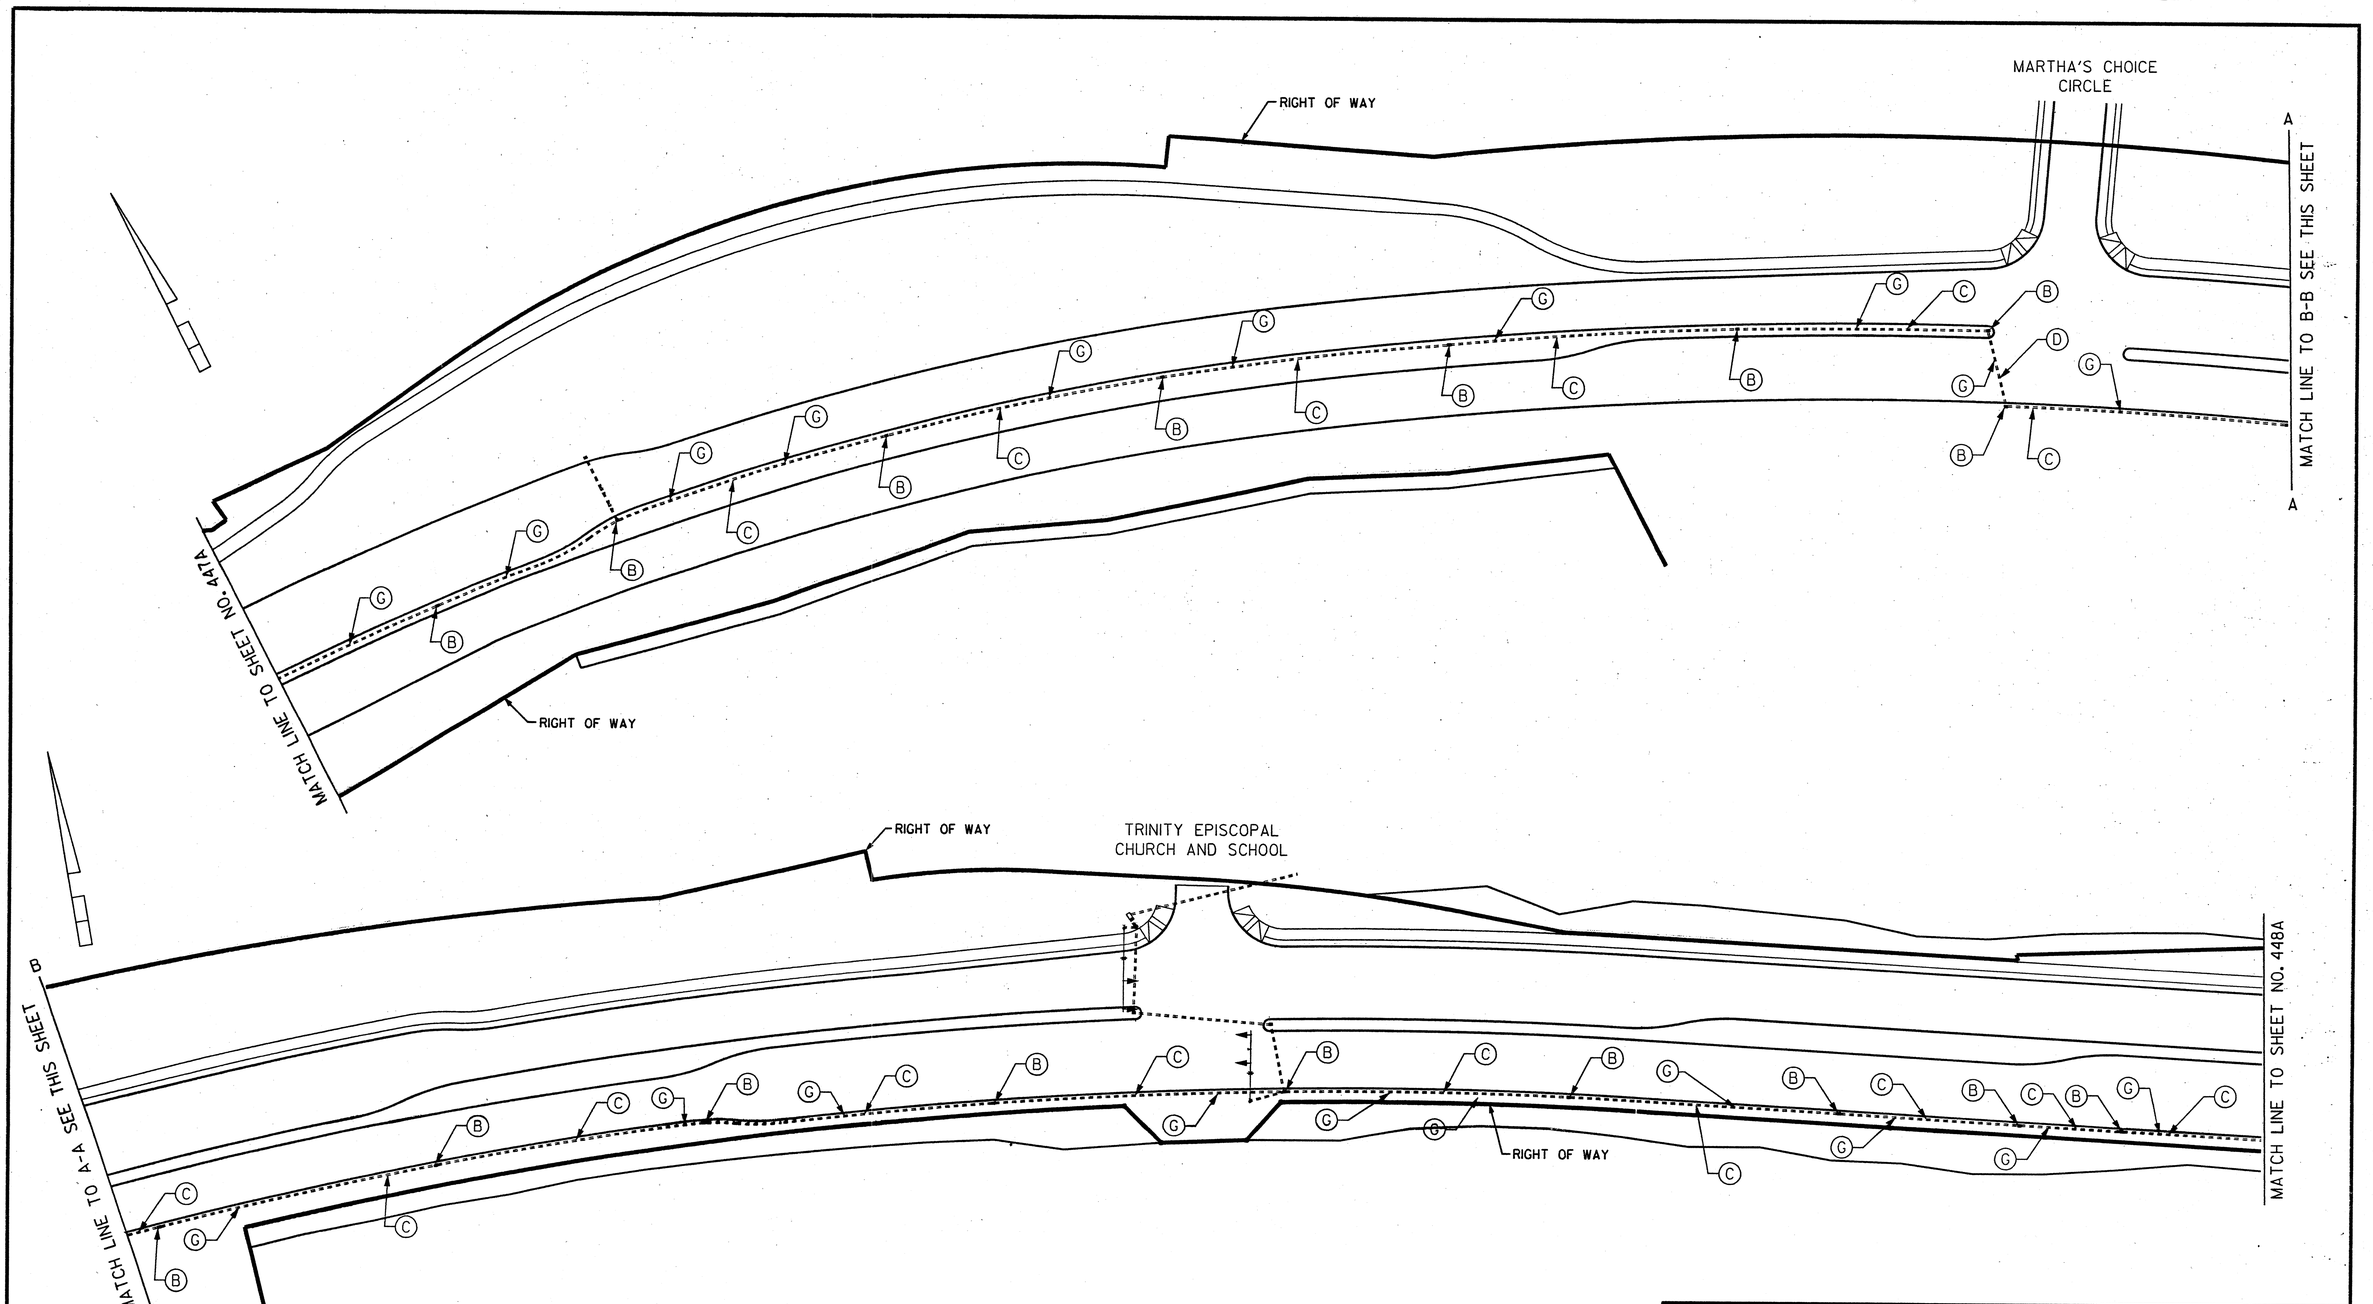


| REVISIONS | MARYLAND DOT - STATE HIGHWAY ADMINISTRATION<br>*Office of Traffic & Safety*<br>TRAFFIC ENGINEERING DESIGN DIVISION | | | | |
|---|---|---|---|---|---|
| | INTERCONNECT SHEET OF MD 450<br>FROM MD 193 TO SUPERIOR LANE | | | | |
| | DRAWN BY: MB<br>CHK. BY: STB<br>SCALE: 1"=50' | F.A.P. NO. SEE TITLE SHEET<br>S.H.A. NO. PG9005571<br>COUNTY PRINCE GEORGE'S | PLAN SHEET NO.: TS1821-1C3 | SHEET NO. 448 OF 545 | |

t:\MD450E\d538gc03.dgn
10/30/01 mb
T:\plotsta\pentables\default-xerox.tbl