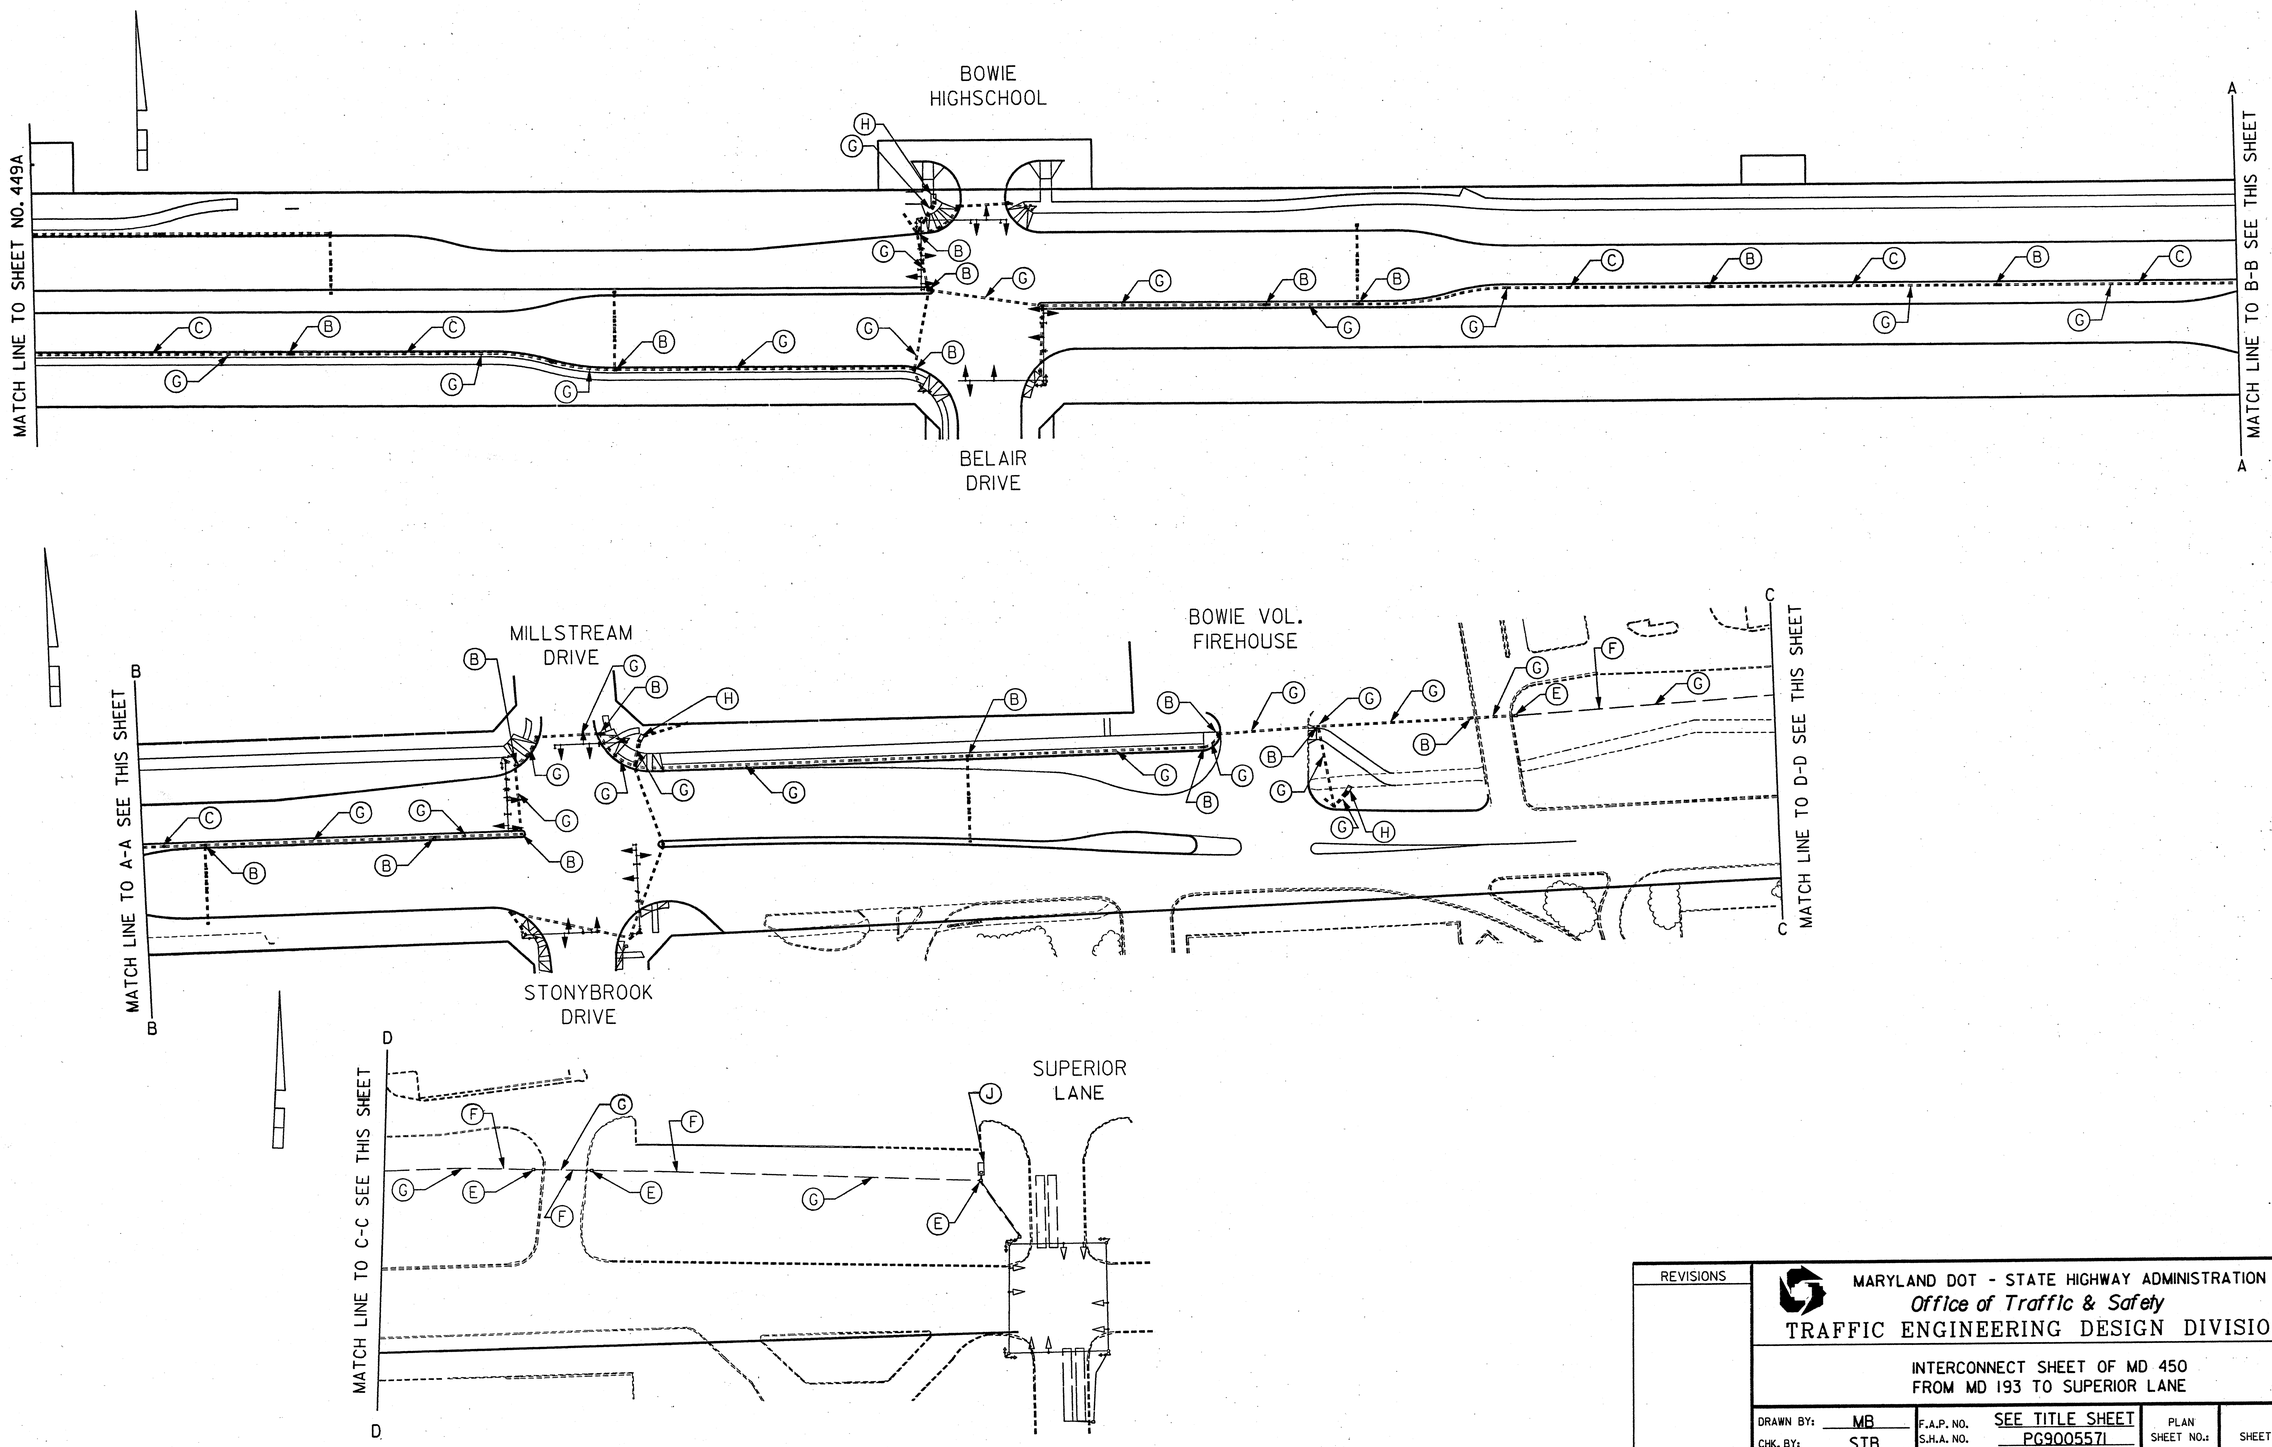

REVISIONS	MARYLAND DOT - STATE HIGHWAY ADMINISTRATION *Office of Traffic & Safety* TRAFFIC ENGINEERING DESIGN DIVISION				
	INTERCONNECT SHEET OF MD 450 FROM MD 193 TO SUPERIOR LANE				
	DRAWN BY: MB CHK. BY: STB SCALE: 1"=50'	F.A.P. NO. SEE TITLE SHEET S.H.A. NO. PG9005571 COUNTY PRINCE GEORGE'S	PLAN SHEET NO.: TS1821-IC7	SHEET NO. 450 OF 545	

t:\MD450E\d538gc07.dgn
10/30/01 mb
T:\plotsta\pentables\default-xerox.tbl