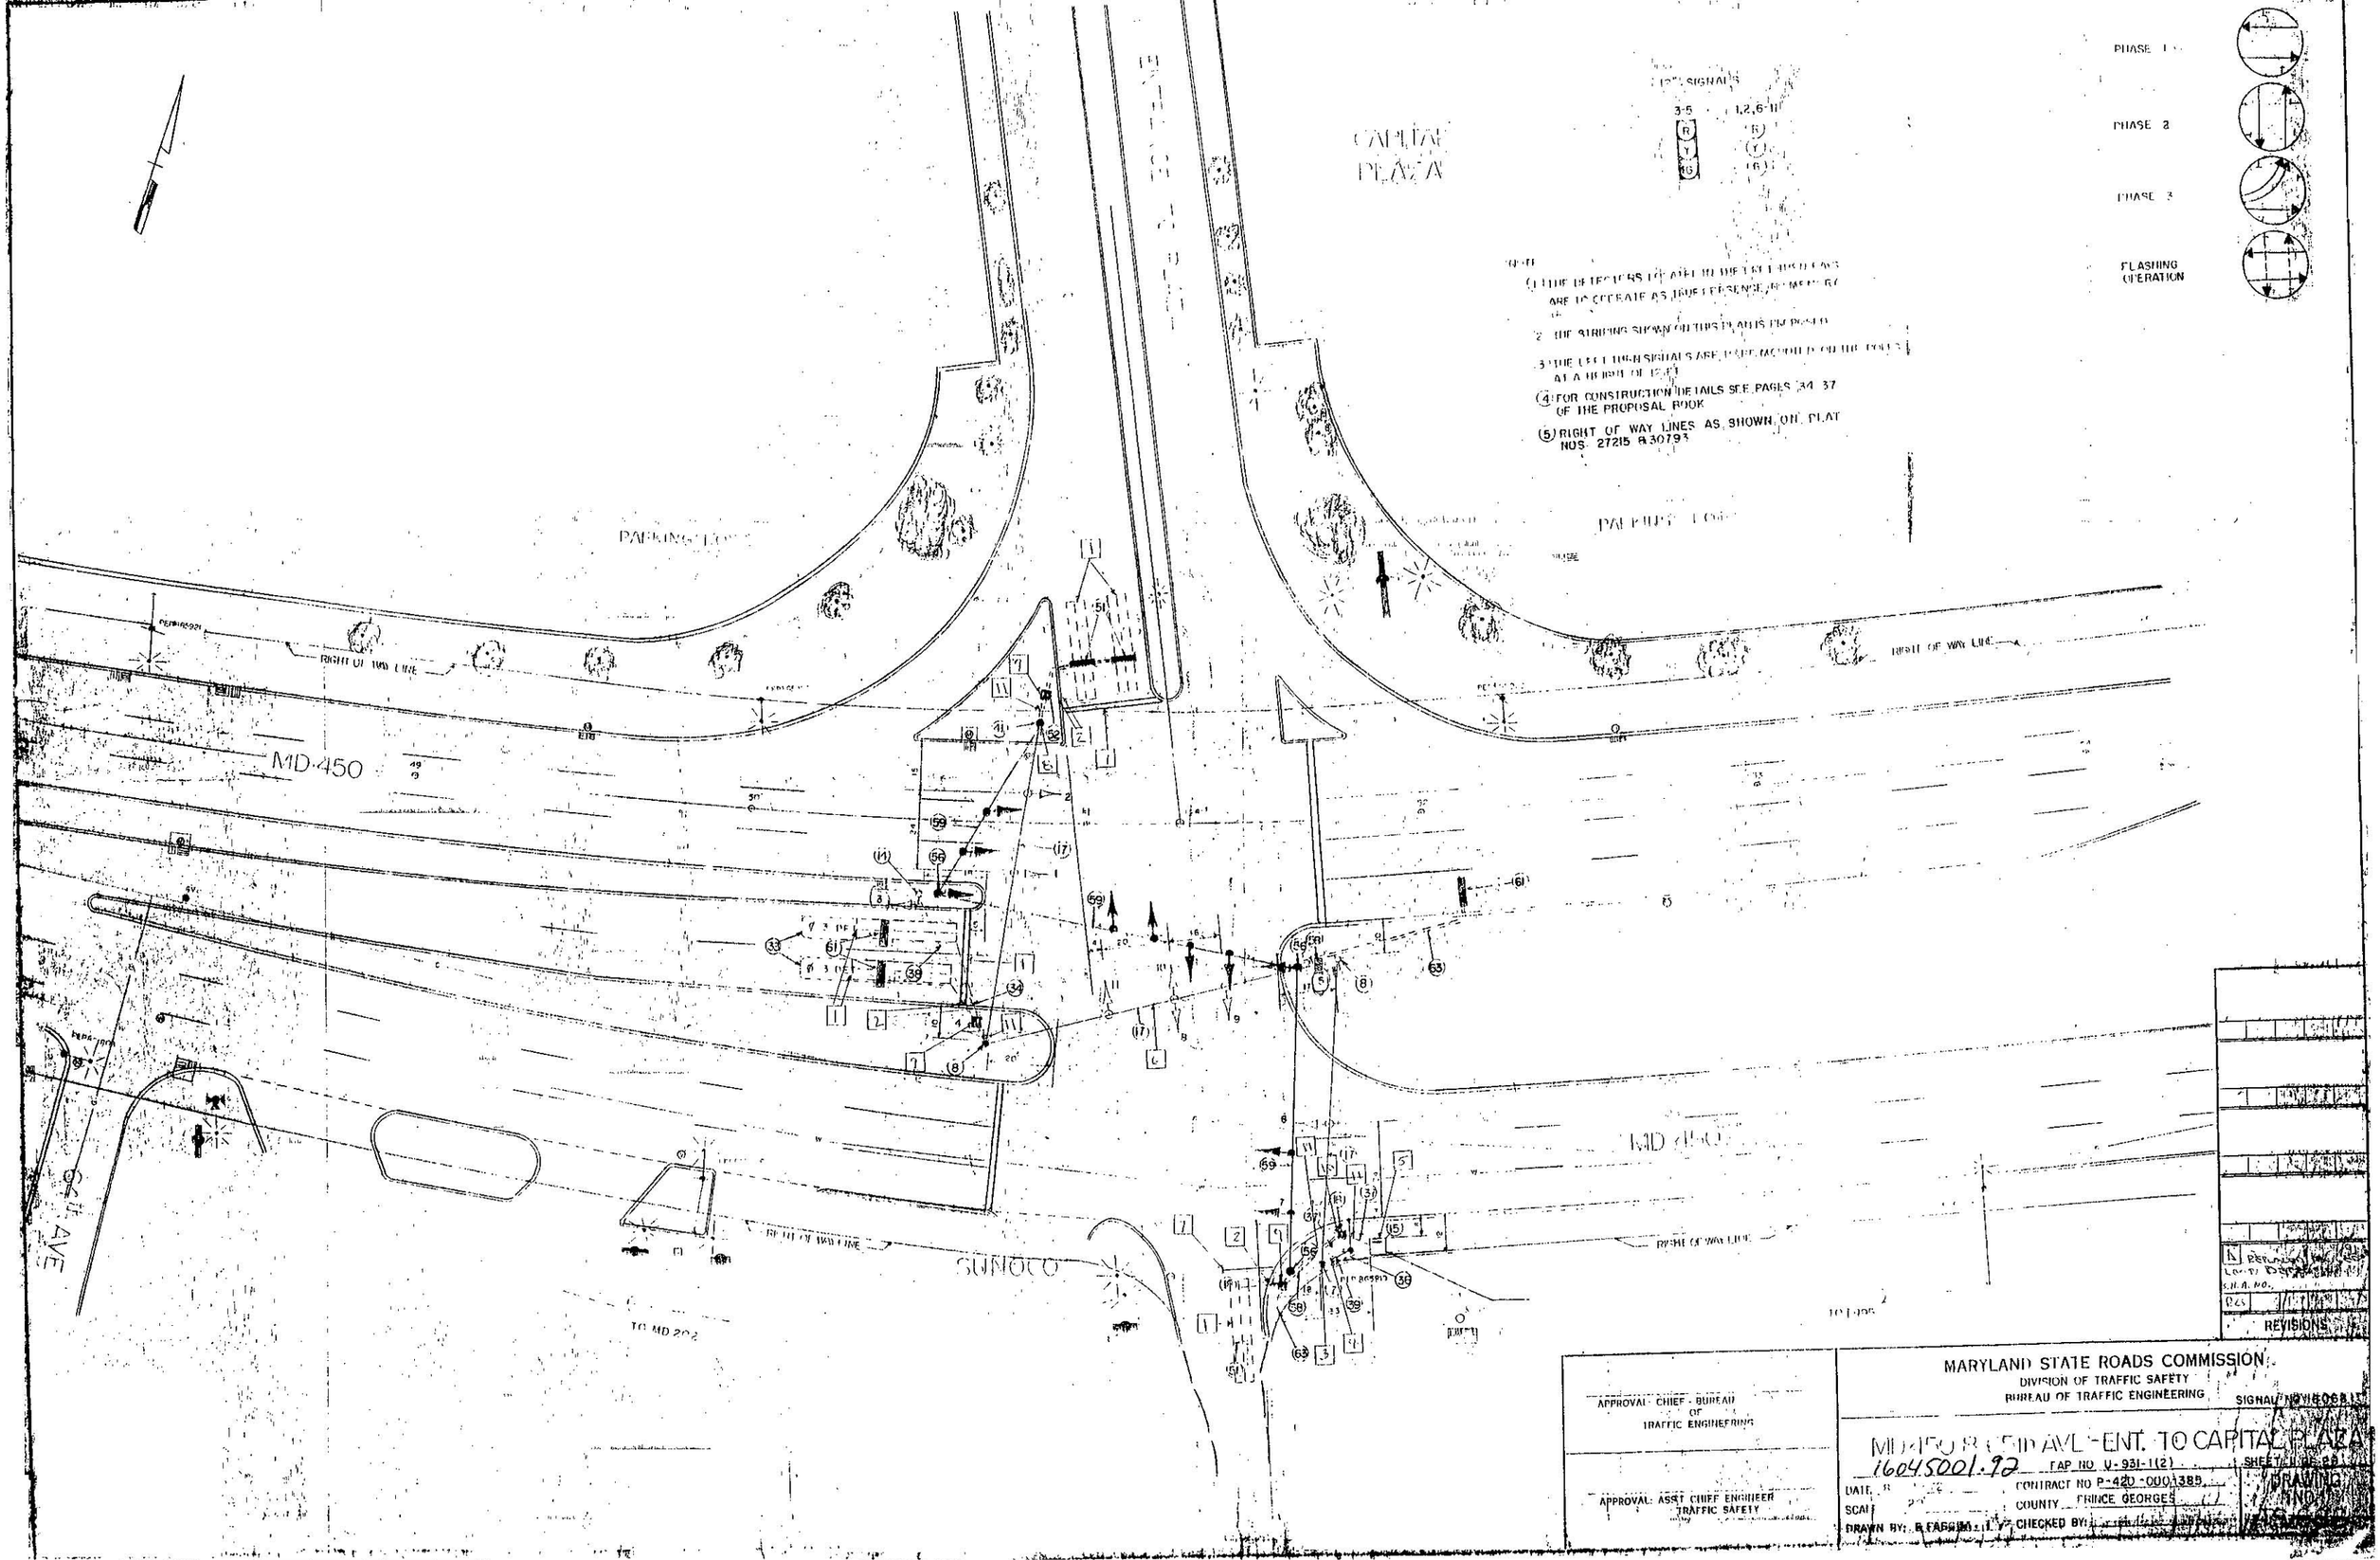

REVISIONS

APPROVAL: CHIEF - BUREAU OF TRAFFIC ENGINEERING

APPROVAL: ASST CHIEF ENGINEER TRAFFIC SAFETY

MARYLAND STATE ROADS COMMISSION
DIVISION OF TRAFFIC SAFETY
BUREAU OF TRAFFIC ENGINEERING

SIGNAL NO. 16068

MD 450 & 64th AVE - ENT. TO CAPITAL PLAZA

16045001.92

FAP NO. U-931-1(2)

SHEET 1 OF 28

DATE: 8

SCALE: 2"

CONTRACT NO. P-420-000-1385

COUNTY: PRINCE GEORGES

DRAWN BY: B. FARGUS

CHECKED BY:

DRAWING NO.