F.H.W.A. REGION NO.	STATE	FED. AID PROJ. NO.	SHEET NO.	TOTAL SHEETS
3	MD.	U-931-1(2)	3	28

NOTE
(1) FOR CONSTRUCTION DETAILS SEE PAGES 34-37 OF THE PROPOSAL BOOK

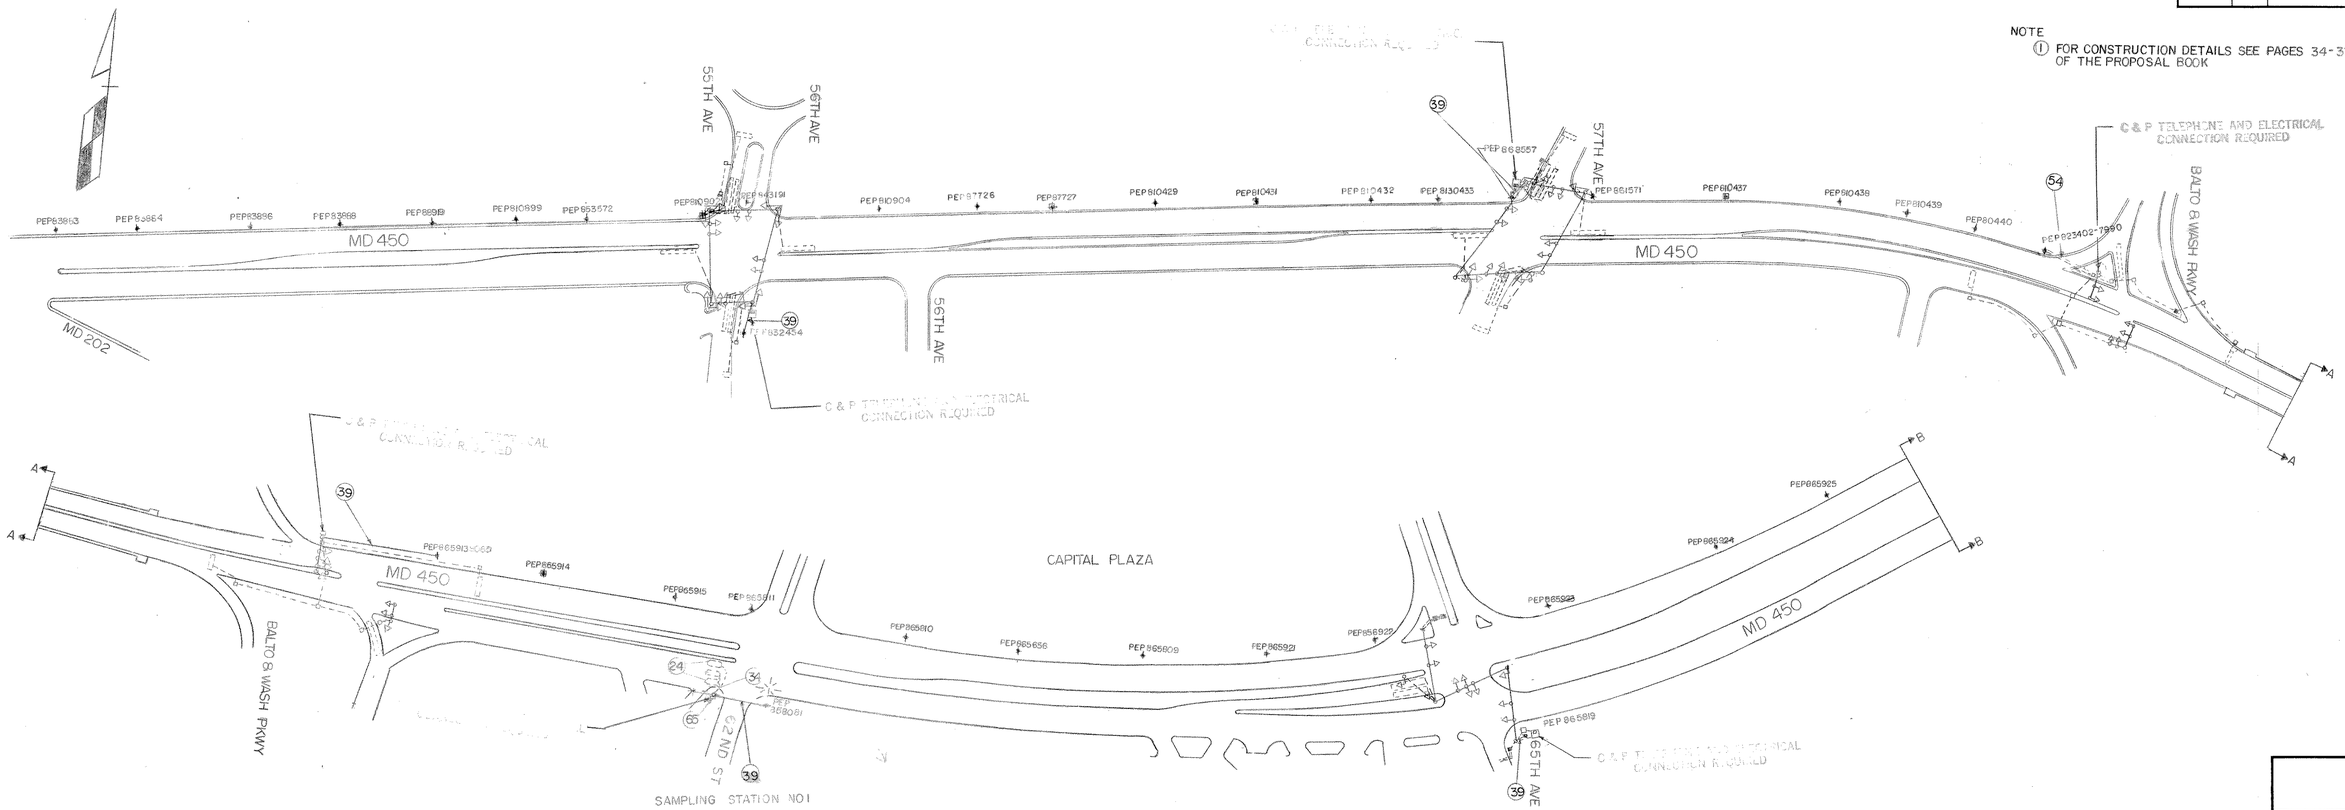

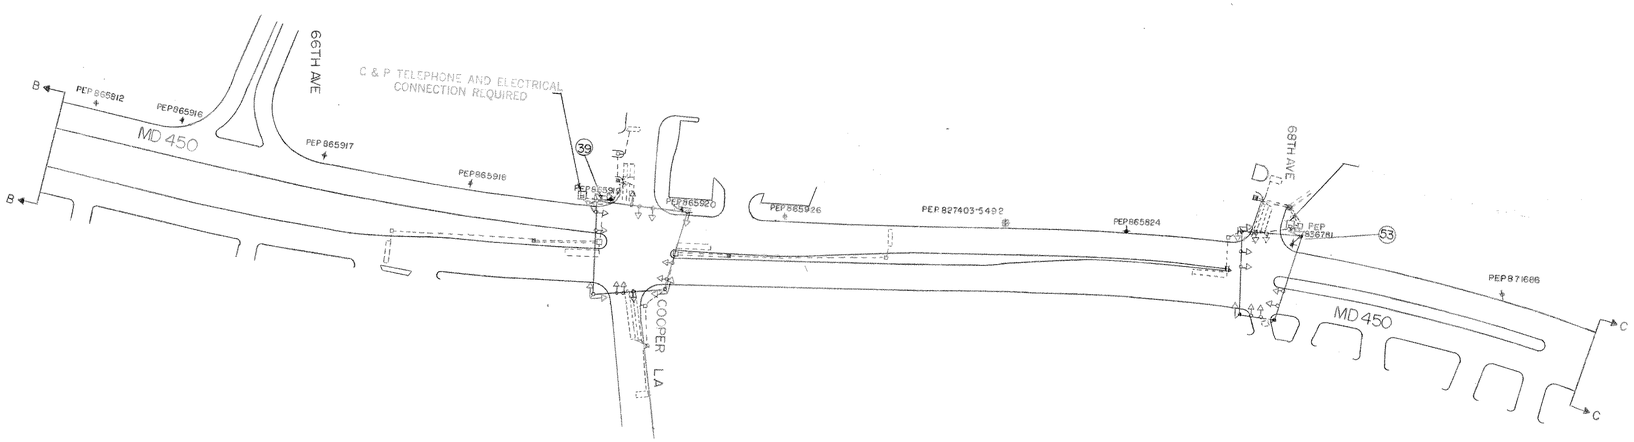

APPROVAL: REGIONAL TRAFFIC ENGINEER

APPROVAL: CHIEF-BUREAU OF TRAFFIC ENGINEERING

APPROVAL: ASS'T. CHIEF ENGINEER TRAFFIC

REVISIONS

STATE OF MARYLAND
DEPARTMENT OF TRANSPORTATION
STATE HIGHWAY ADMINISTRATION

TRAFFIC DIVISION – BUREAU OF TRAFFIC ENGINEERING

MD 450 FROM MD 202 TO PRINCESS GARDEN PKWY.

SHEET 3 OF 28

SCALE	DATE	CONTRACT NO.
1" = 100'	10-11-73	P-420-000-385 FAP NO U-931-1(2)

DRAWN BY: HK BR BT COUNTY: PRINCE GEORGES

DESIGNED BY: Robert W. Tipson SIGNAL NO.:

CHECKED BY:

DRAWING NO. TS-1054A

BRUNING 44-511 19927