K&E BALTIMORE 17 0153 PHOENIX 10-75 MC 4156

| F.H.W.A. REGION NO. | STATE | FED. AID PROJ. NO. | SHEET NO. | TOTAL SHEETS |
|---|---|---|---|---|
| 3 | MD. | U-931-1 (2) | 6 | 28 |




SAMPLING STATION NO. 1W




SAMPLING STATION NO. 2W ( PREVIOUSLY PROPOSED )

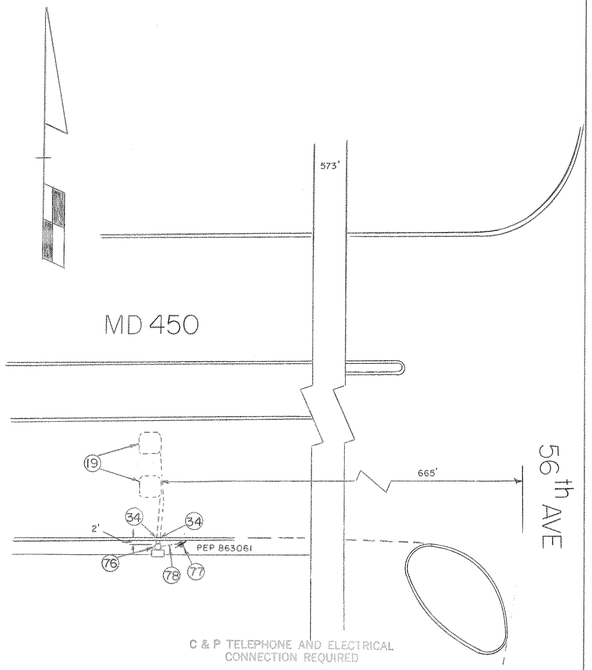


SAMPLING STATION NO. 3W

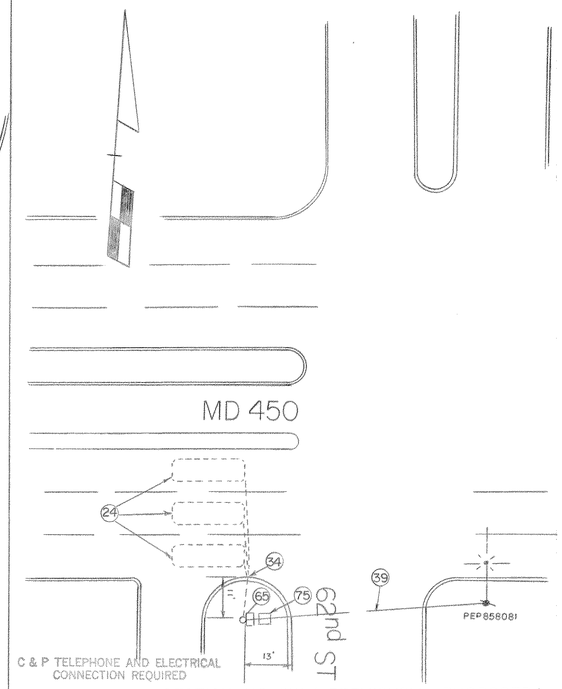


SAMPLING STATION NO. 4W

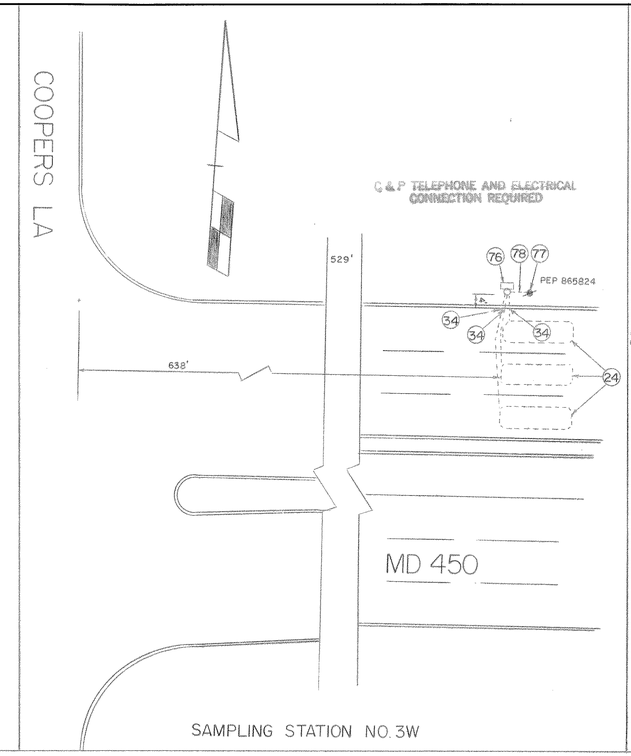


SAMPLING STATION NO. 5W

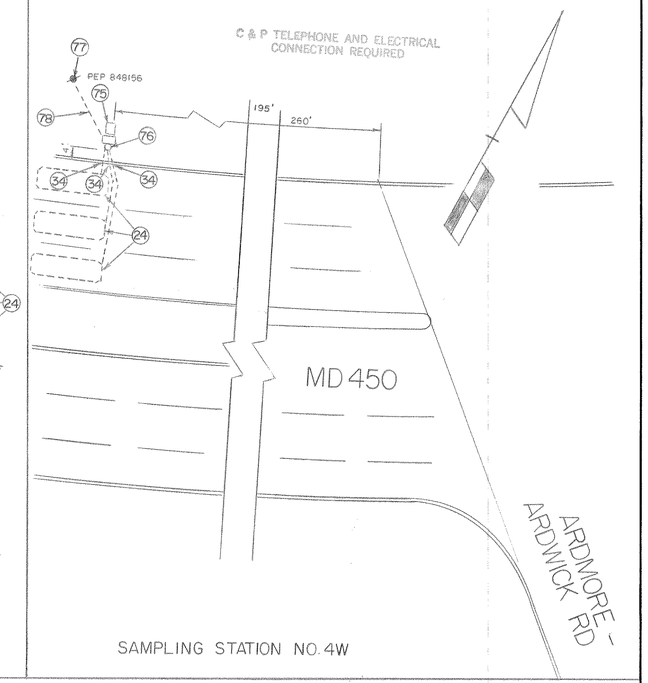


SAMPLING STATION NO. 6W

APPROVAL: REGIONAL TRAFFIC ENGINEER

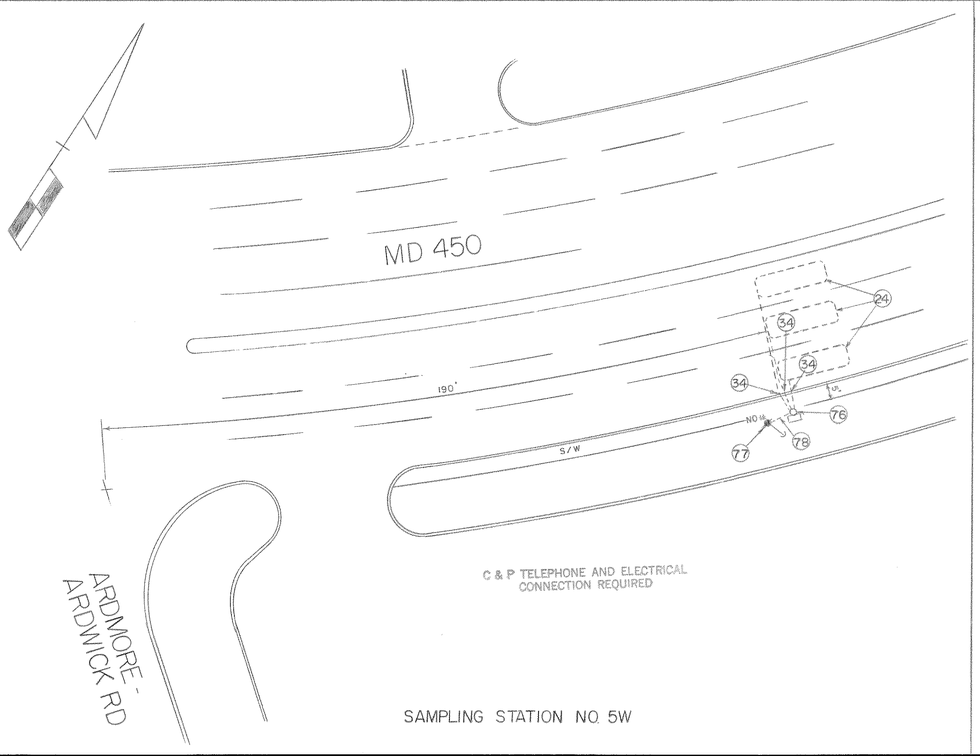APPROVAL: CHIEF BUREAU OF TRAFFIC ENGINEERING

APPROVAL: ASS'T. CHIEF ENGINEER TRAFFIC
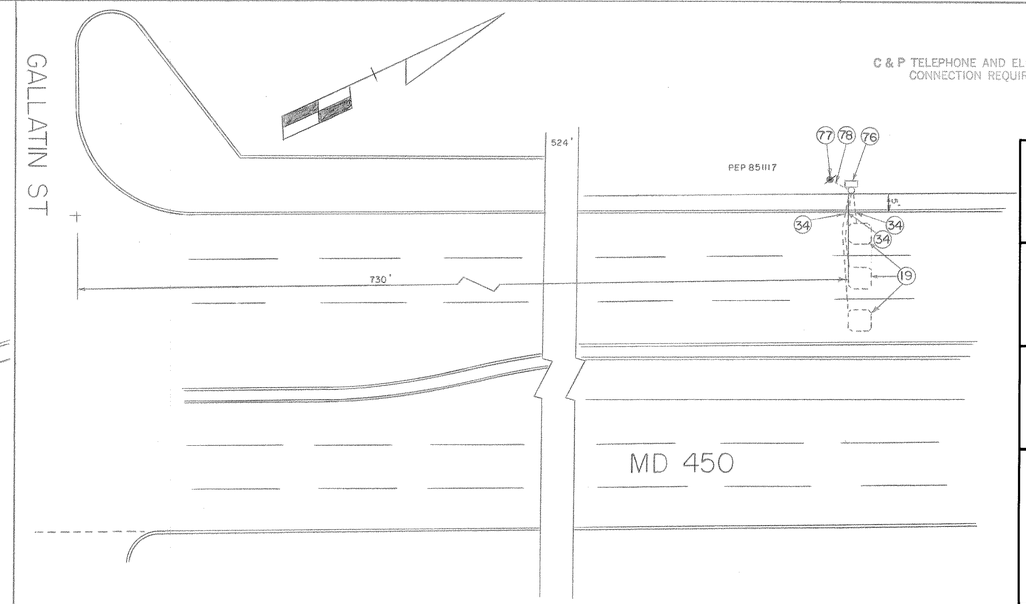
| | | |
|---|---|---|
| A | 8-18-1977 | REVISED SAMPLING STATIONS |
| RWT | | |

REVISIONS

STATE OF MARYLAND
DEPARTMENT OF TRANSPORTATION
STATE HIGHWAY ADMINISTRATION

TRAFFIC DIVISION – BUREAU OF TRAFFIC ENGINEERING

# SAMPLING STATIONS FOR MD450 LANHAM (WEST)

SCALE 1"=20' DATE 8-18-1977 CONTRACT NO. P-420-000-385 F.A.P. NO. U-931-1(2)

DRAWN BY: BOB TYSON COUNTY: PRINCE GEORGE'S

DESIGNED BY: Robert W. Tyson SIGNAL NO.:

CHECKED BY:

DRAWING NO. TS-1139A