K&E BALTIMORE 17 0153 PHOENIX 10-75 MC 4156

F.H.W.A. REGION NO.	STATE	FED. AID PROJ. NO.	SHEET NO.	TOTAL SHEETS
3	MD.	U-931-1(2)	6A	28

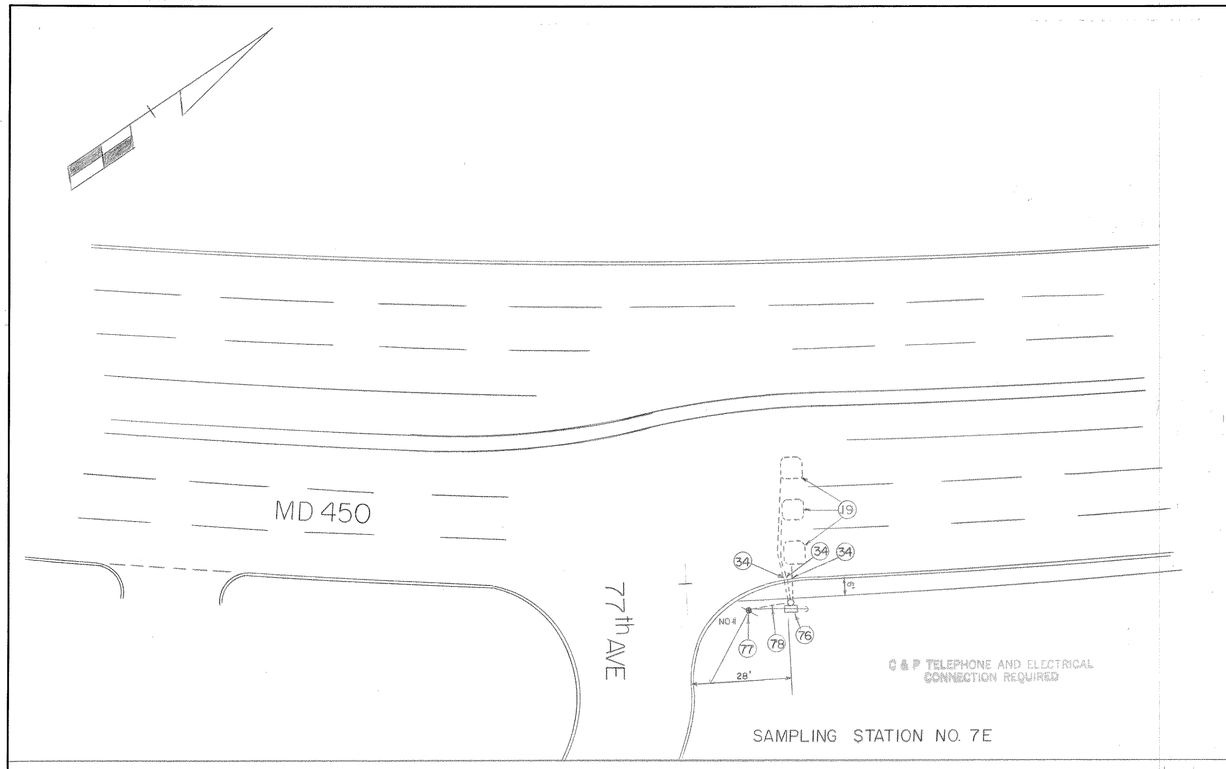

SAMPLING STATION NO. 7E

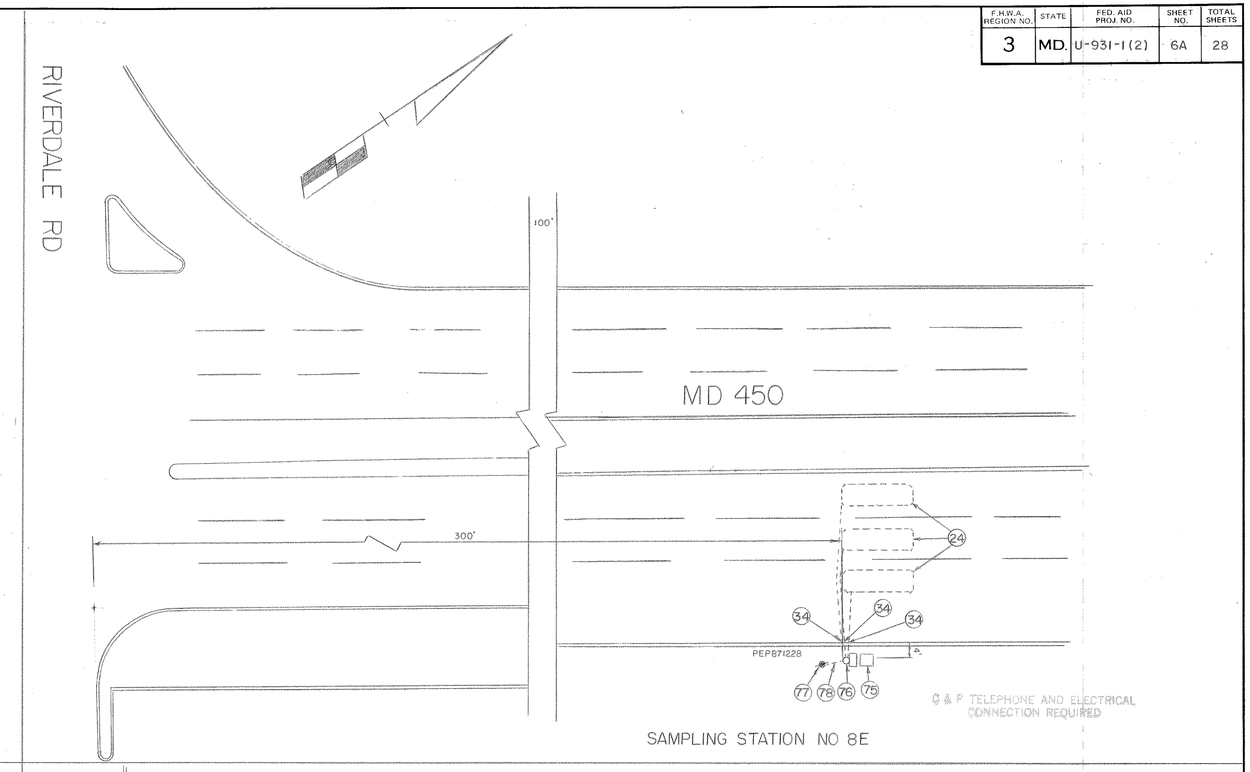

SAMPLING STATION NO 8E

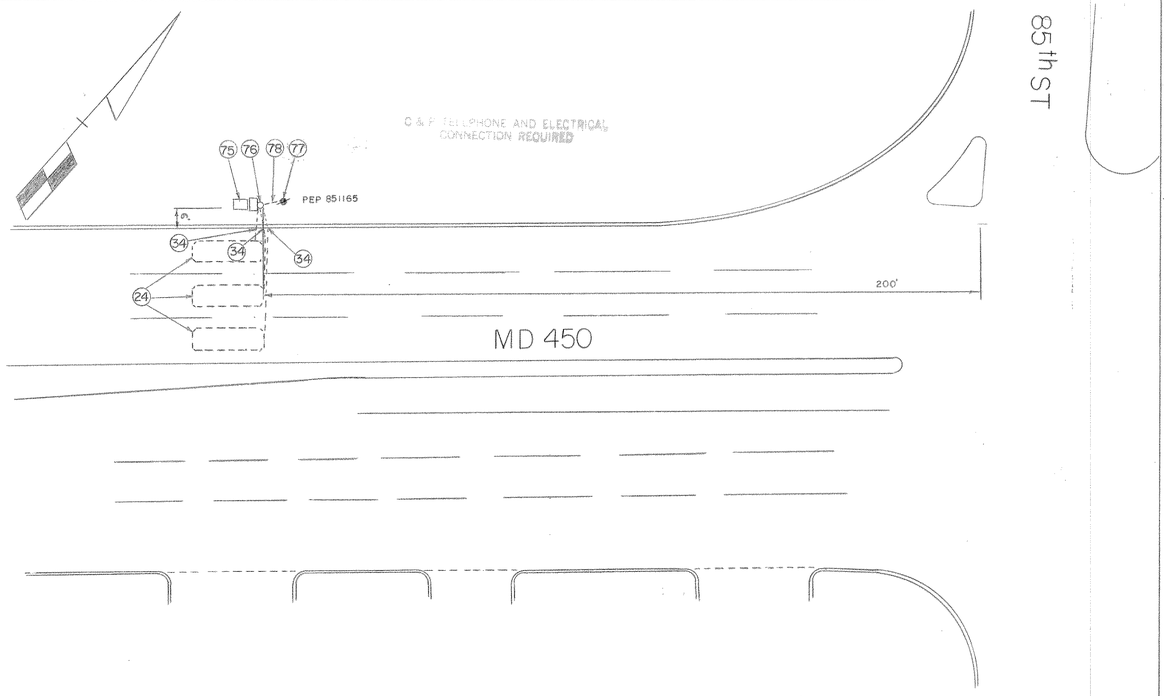

SAMPLING STATION NO 9E

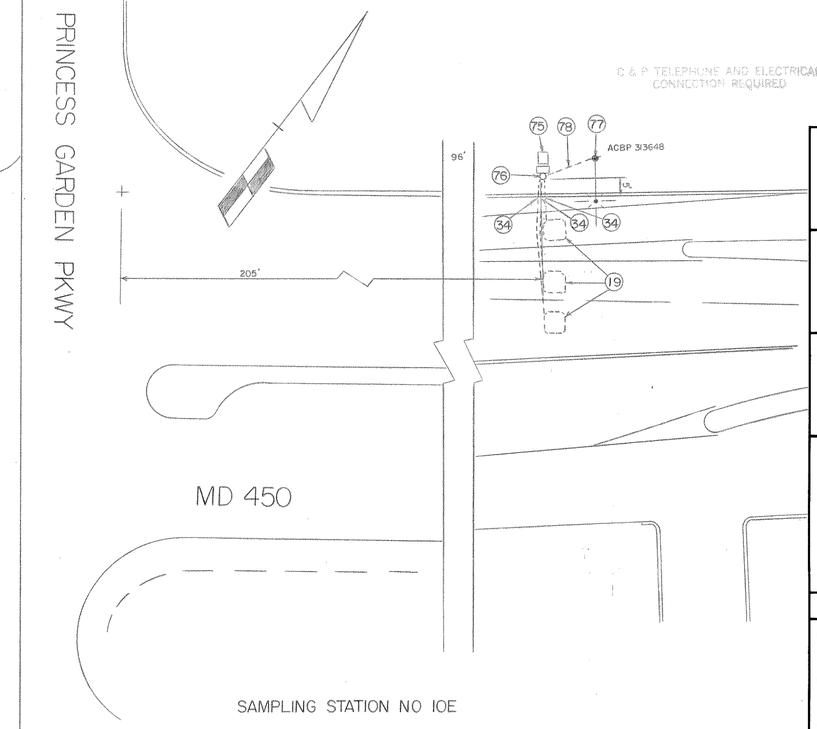

SAMPLING STATION NO 10E

APPROVAL: REGIONAL TRAFFIC ENGINEER

APPROVAL: CHIEF-BUREAU OF TRAFFIC ENGINEERING

APPROVAL: ASS'T. CHIEF ENGINEER TRAFFIC

A	8-18-1977	REVISED SAMPLING STATION
RWT		

REVISIONS

STATE OF MARYLAND
DEPARTMENT OF TRANSPORTATION
STATE HIGHWAY ADMINISTRATION

TRAFFIC DIVISION — BUREAU OF TRAFFIC ENGINEERING

SAMPLING STATION FOR MD 450 LANHAM (EAST)

SCALE 1"=20' DATE 8-19-1977 CONTRACT NO. P-420-000-385 F.A.P. NO. U-931-1(2)

DRAWN BY: BOB TYSON COUNTY: PRINCE GEORGE'S

DESIGNED BY: Robert W. Tyson SIGNAL NO.:

CHECKED BY:

DRAWING NO. TS-1139X1A