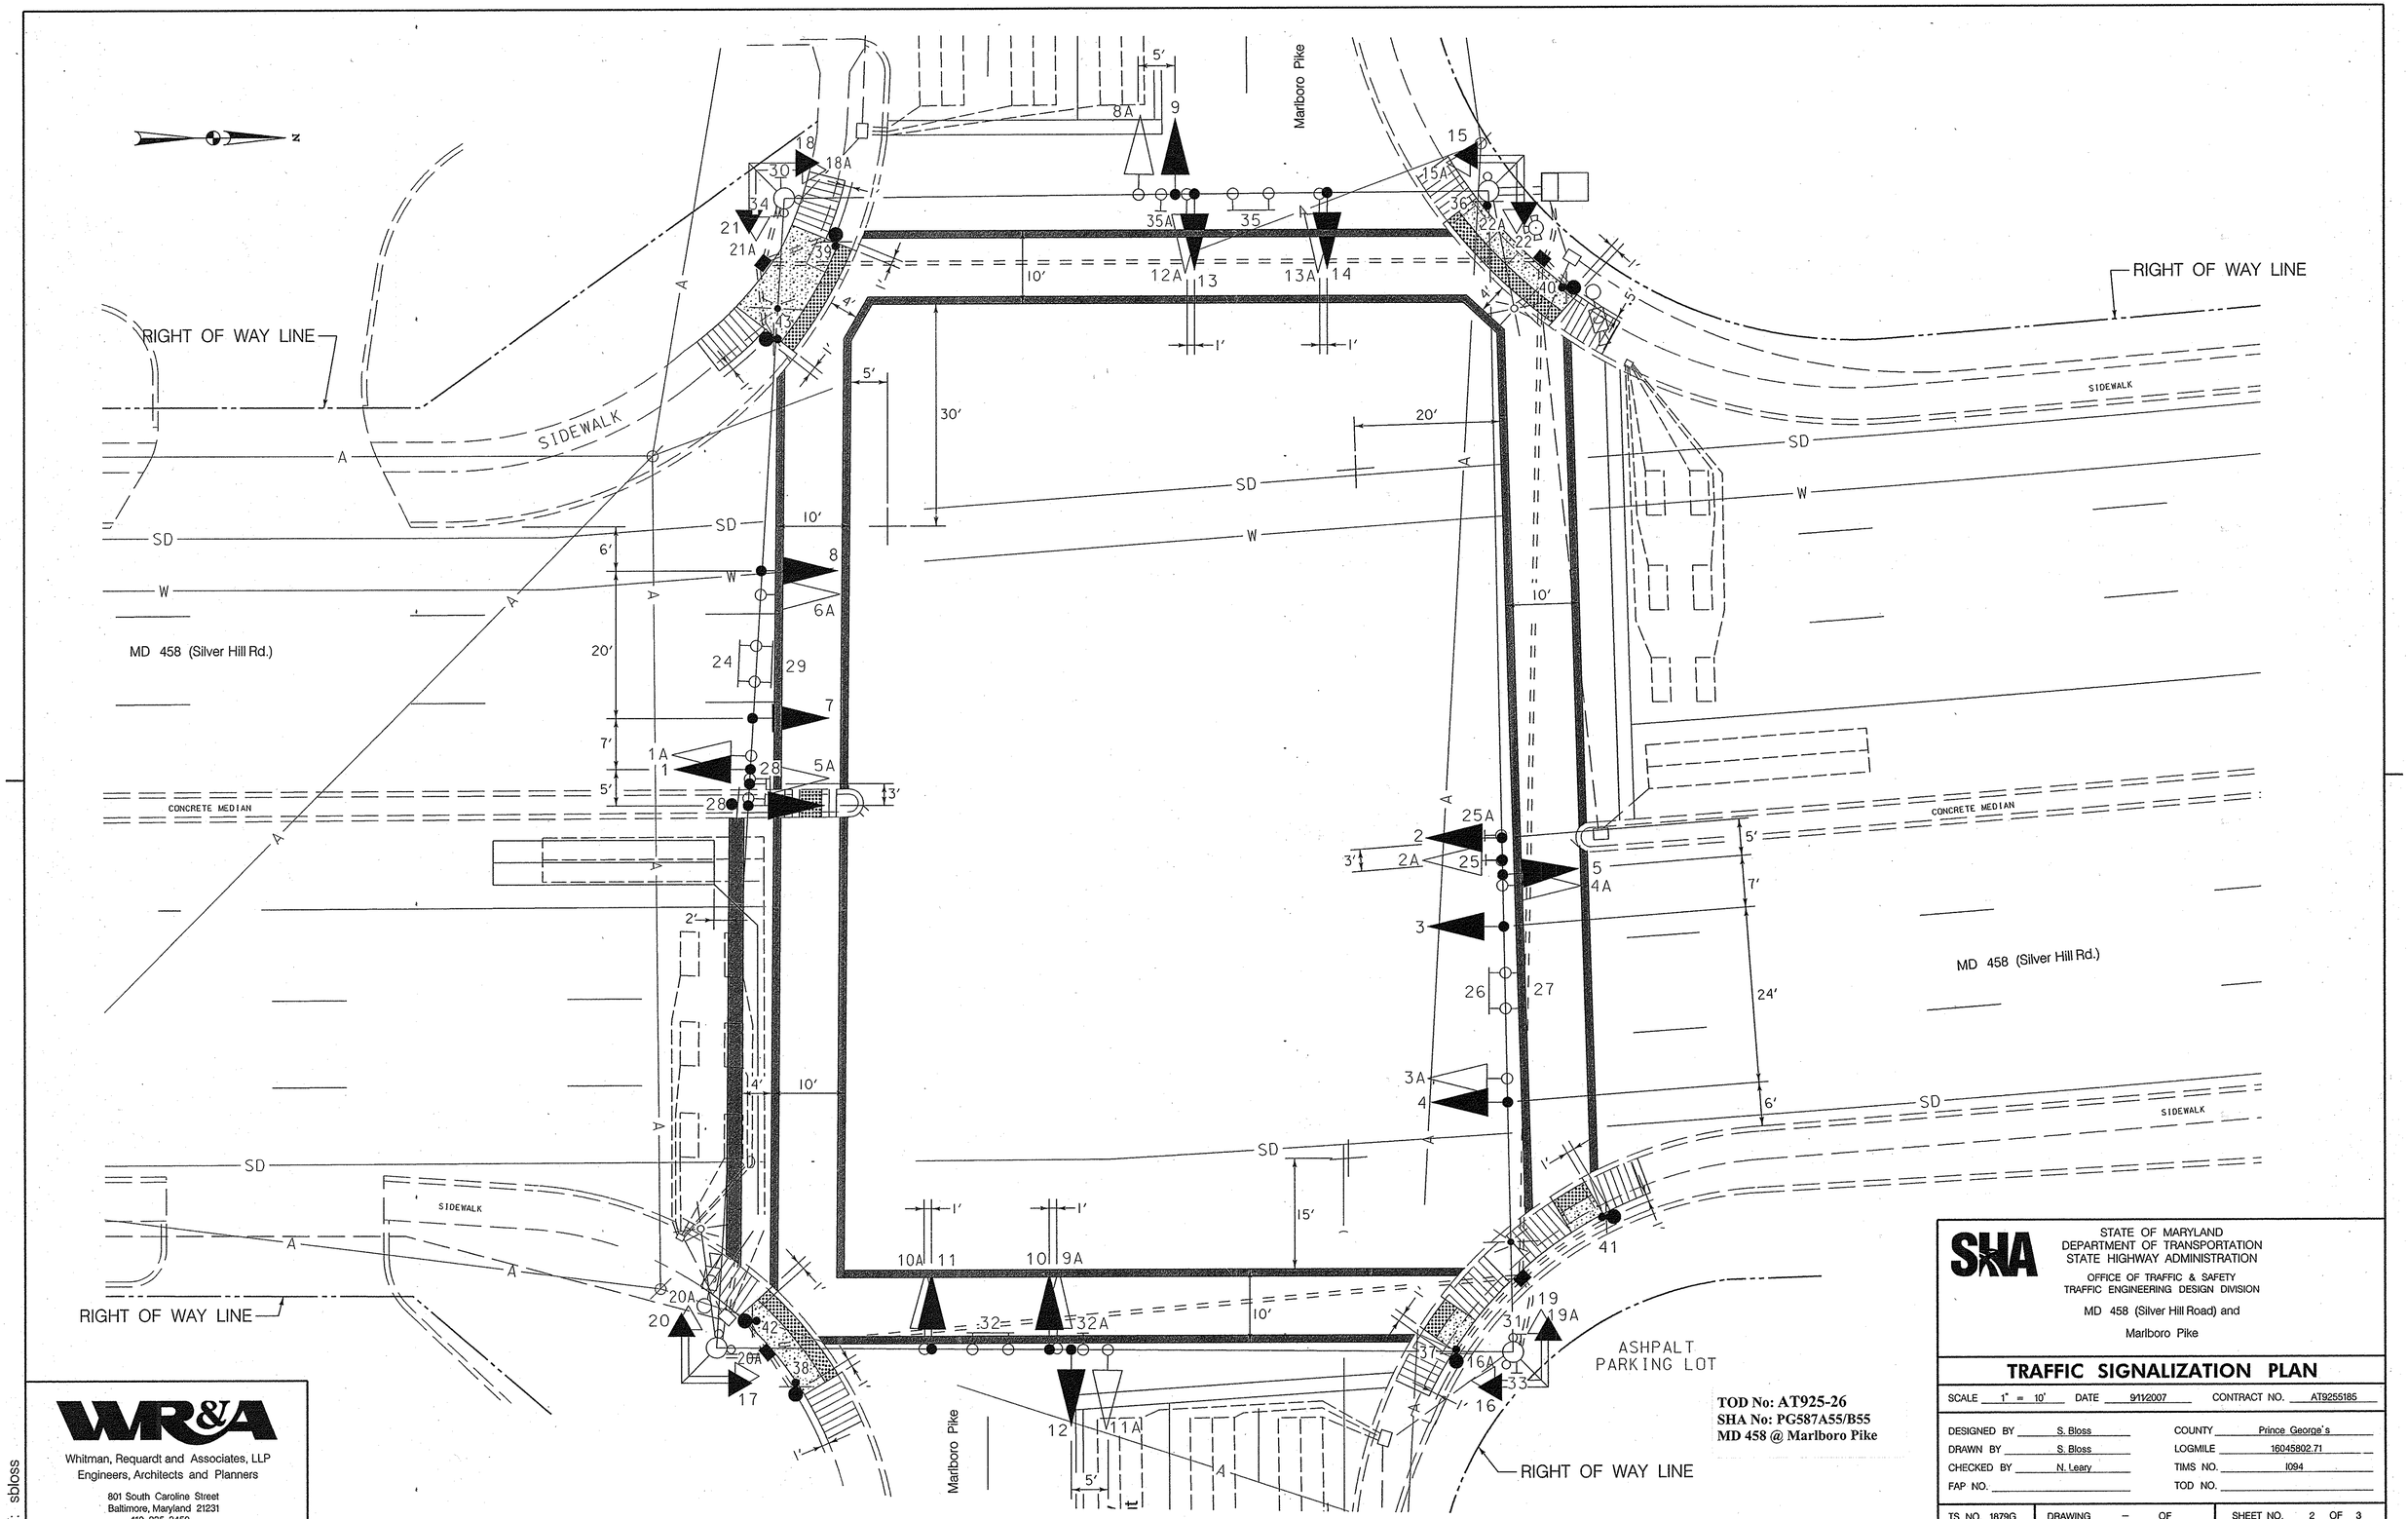

WR&A
Whitman, Requardt and Associates, LLP
Engineers, Architects and Planners
801 South Caroline Street
Baltimore, Maryland 21231
410-235-3450

BY: sbloss

SHA
STATE OF MARYLAND
DEPARTMENT OF TRANSPORTATION
STATE HIGHWAY ADMINISTRATION
OFFICE OF TRAFFIC & SAFETY
TRAFFIC ENGINEERING DESIGN DIVISION

MD 458 (Silver Hill Road) and
Marlboro Pike

TRAFFIC SIGNALIZATION PLAN

SCALE 1" = 10'	DATE 9/11/2007	CONTRACT NO. AT9255185	
DESIGNED BY S. Bloss		COUNTY Prince George's	
DRAWN BY S. Bloss		LOGMILE 16045802.71	
CHECKED BY N. Leary		TIMS NO. I094	
FAP NO.		TOD NO.	
TS NO. 1879G	DRAWING – OF	SHEET NO. 2 OF 3	

PLOTTED: 09-11-2007
FILE: n:\31556-119\CADD\pSG-P002_I094.dgn