F.H.W.A. REGION NO.	STATE	FED. AID PROJ. NO.	SHEET NO.	TOTAL SHEETS
3	MD.	M-5026(4)		

1 OF 5

4

NOTE

1) STRIPING SHOWN IS PROPOSED.
2) THE GEOMETRICS SHOWN ARE PROPOSED AND TAKEN FROM THE PROPOSED HWY CONTRACT NO. P-767-501-371.
3) SIGNAL EQUIPMENT MAY REQUIRE FIELD ADJUSTMENTS FOR INSTALLATION.

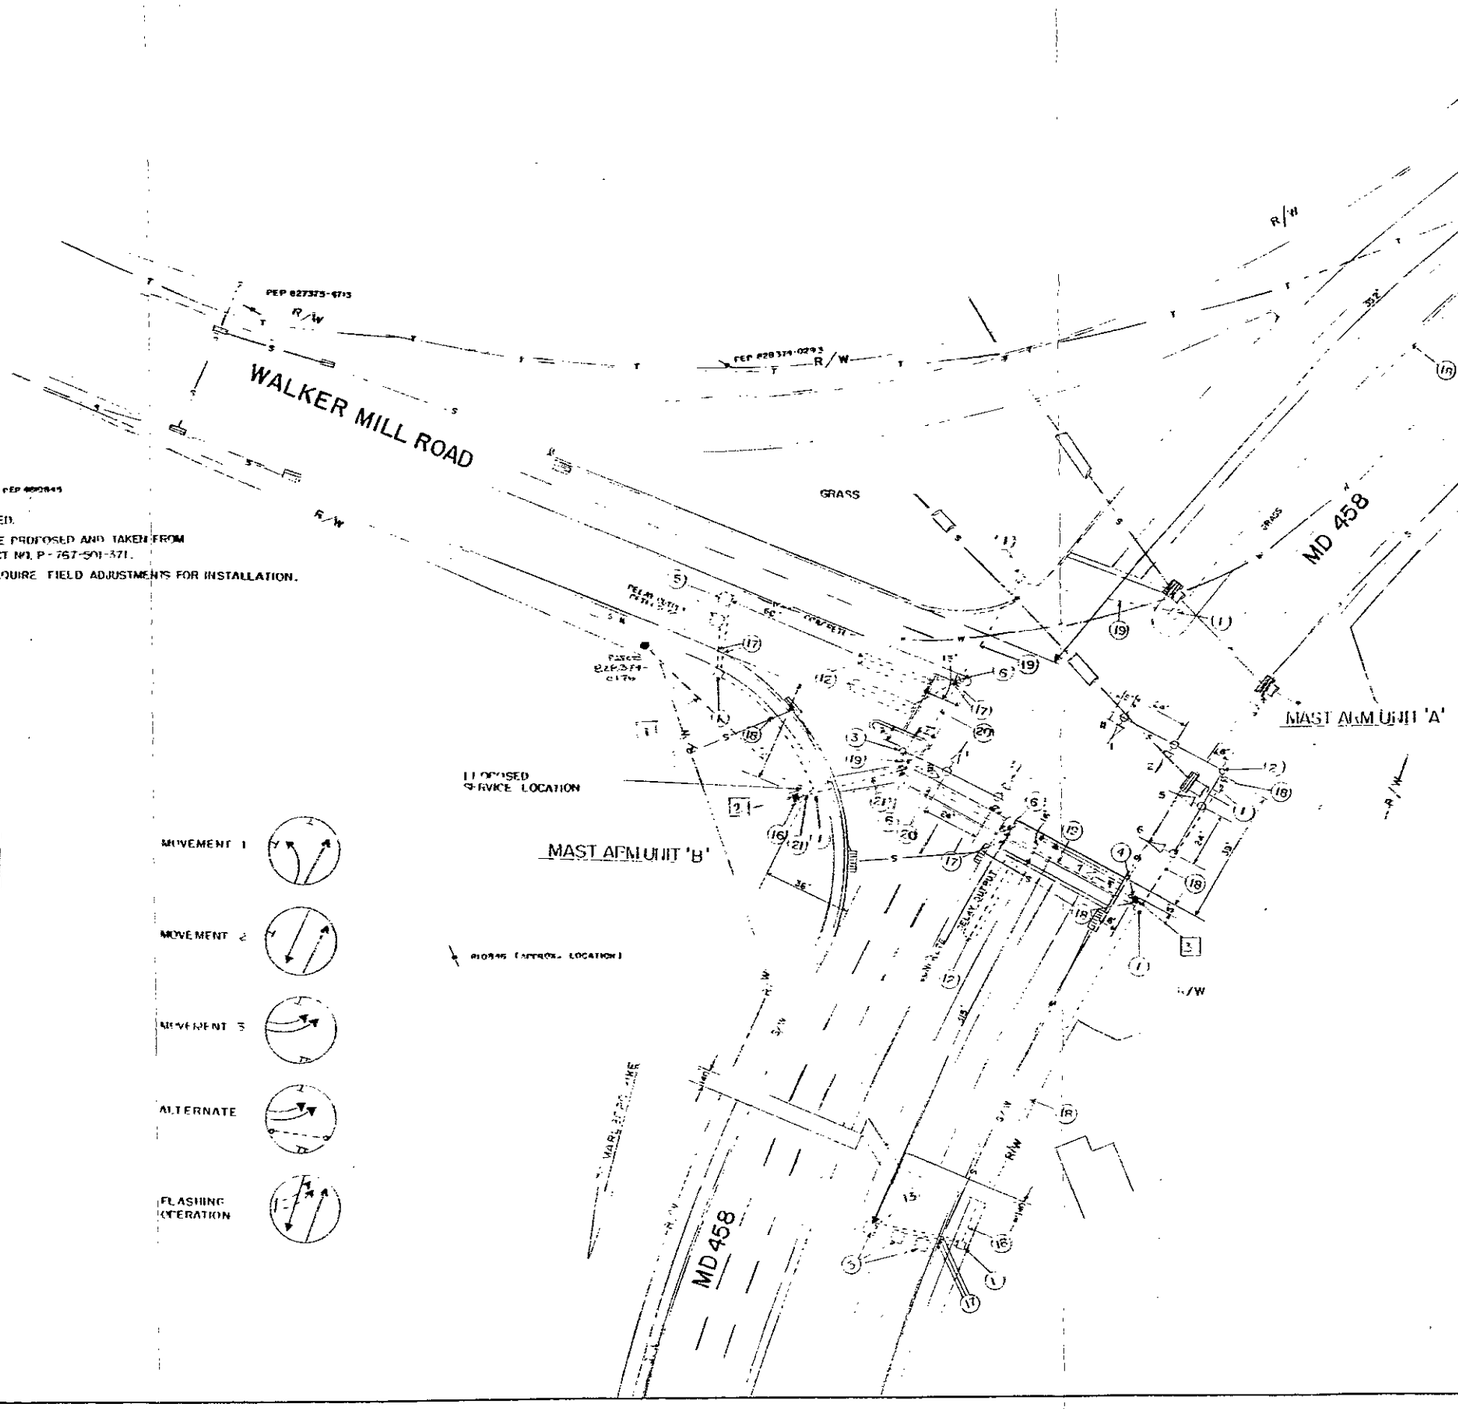

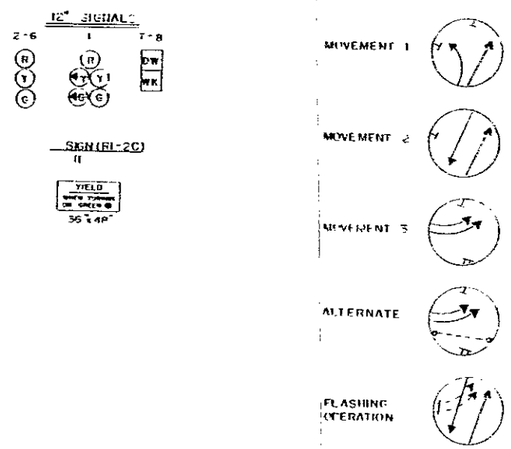

APPROVAL: CHIEF SIGNAL DESIGN SECTION

APPROVAL: REGIONAL TRAFFIC ENGINEER

APPROVAL: CHIEF BUREAU OF TRAFFIC ENGINEERING 2/16/83

APPROVAL: ASST. CHIEF ENGINEER TRAFFIC 2-16-83

REVISIONS

STATE OF MARYLAND
DEPARTMENT OF TRANSPORTATION
STATE HIGHWAY ADMINISTRATION

TRAFFIC DIVISION – BUREAU OF TRAFFIC ENGINEERING

MD458 (SILVER HILL ROAD) AT WALKER MILL ROAD

SCALE 1" = 30' DATE 12/14/82 CONTRACT NO. P-767-501-371

DRAWN BY: STEVE RENZI COUNTY: PRINCE GEORGE'S

DESIGNED BY: SR. SIGNAL NO.: 16469

CHECKED BY:

DRAWING NO. TS-1890

16045603.13