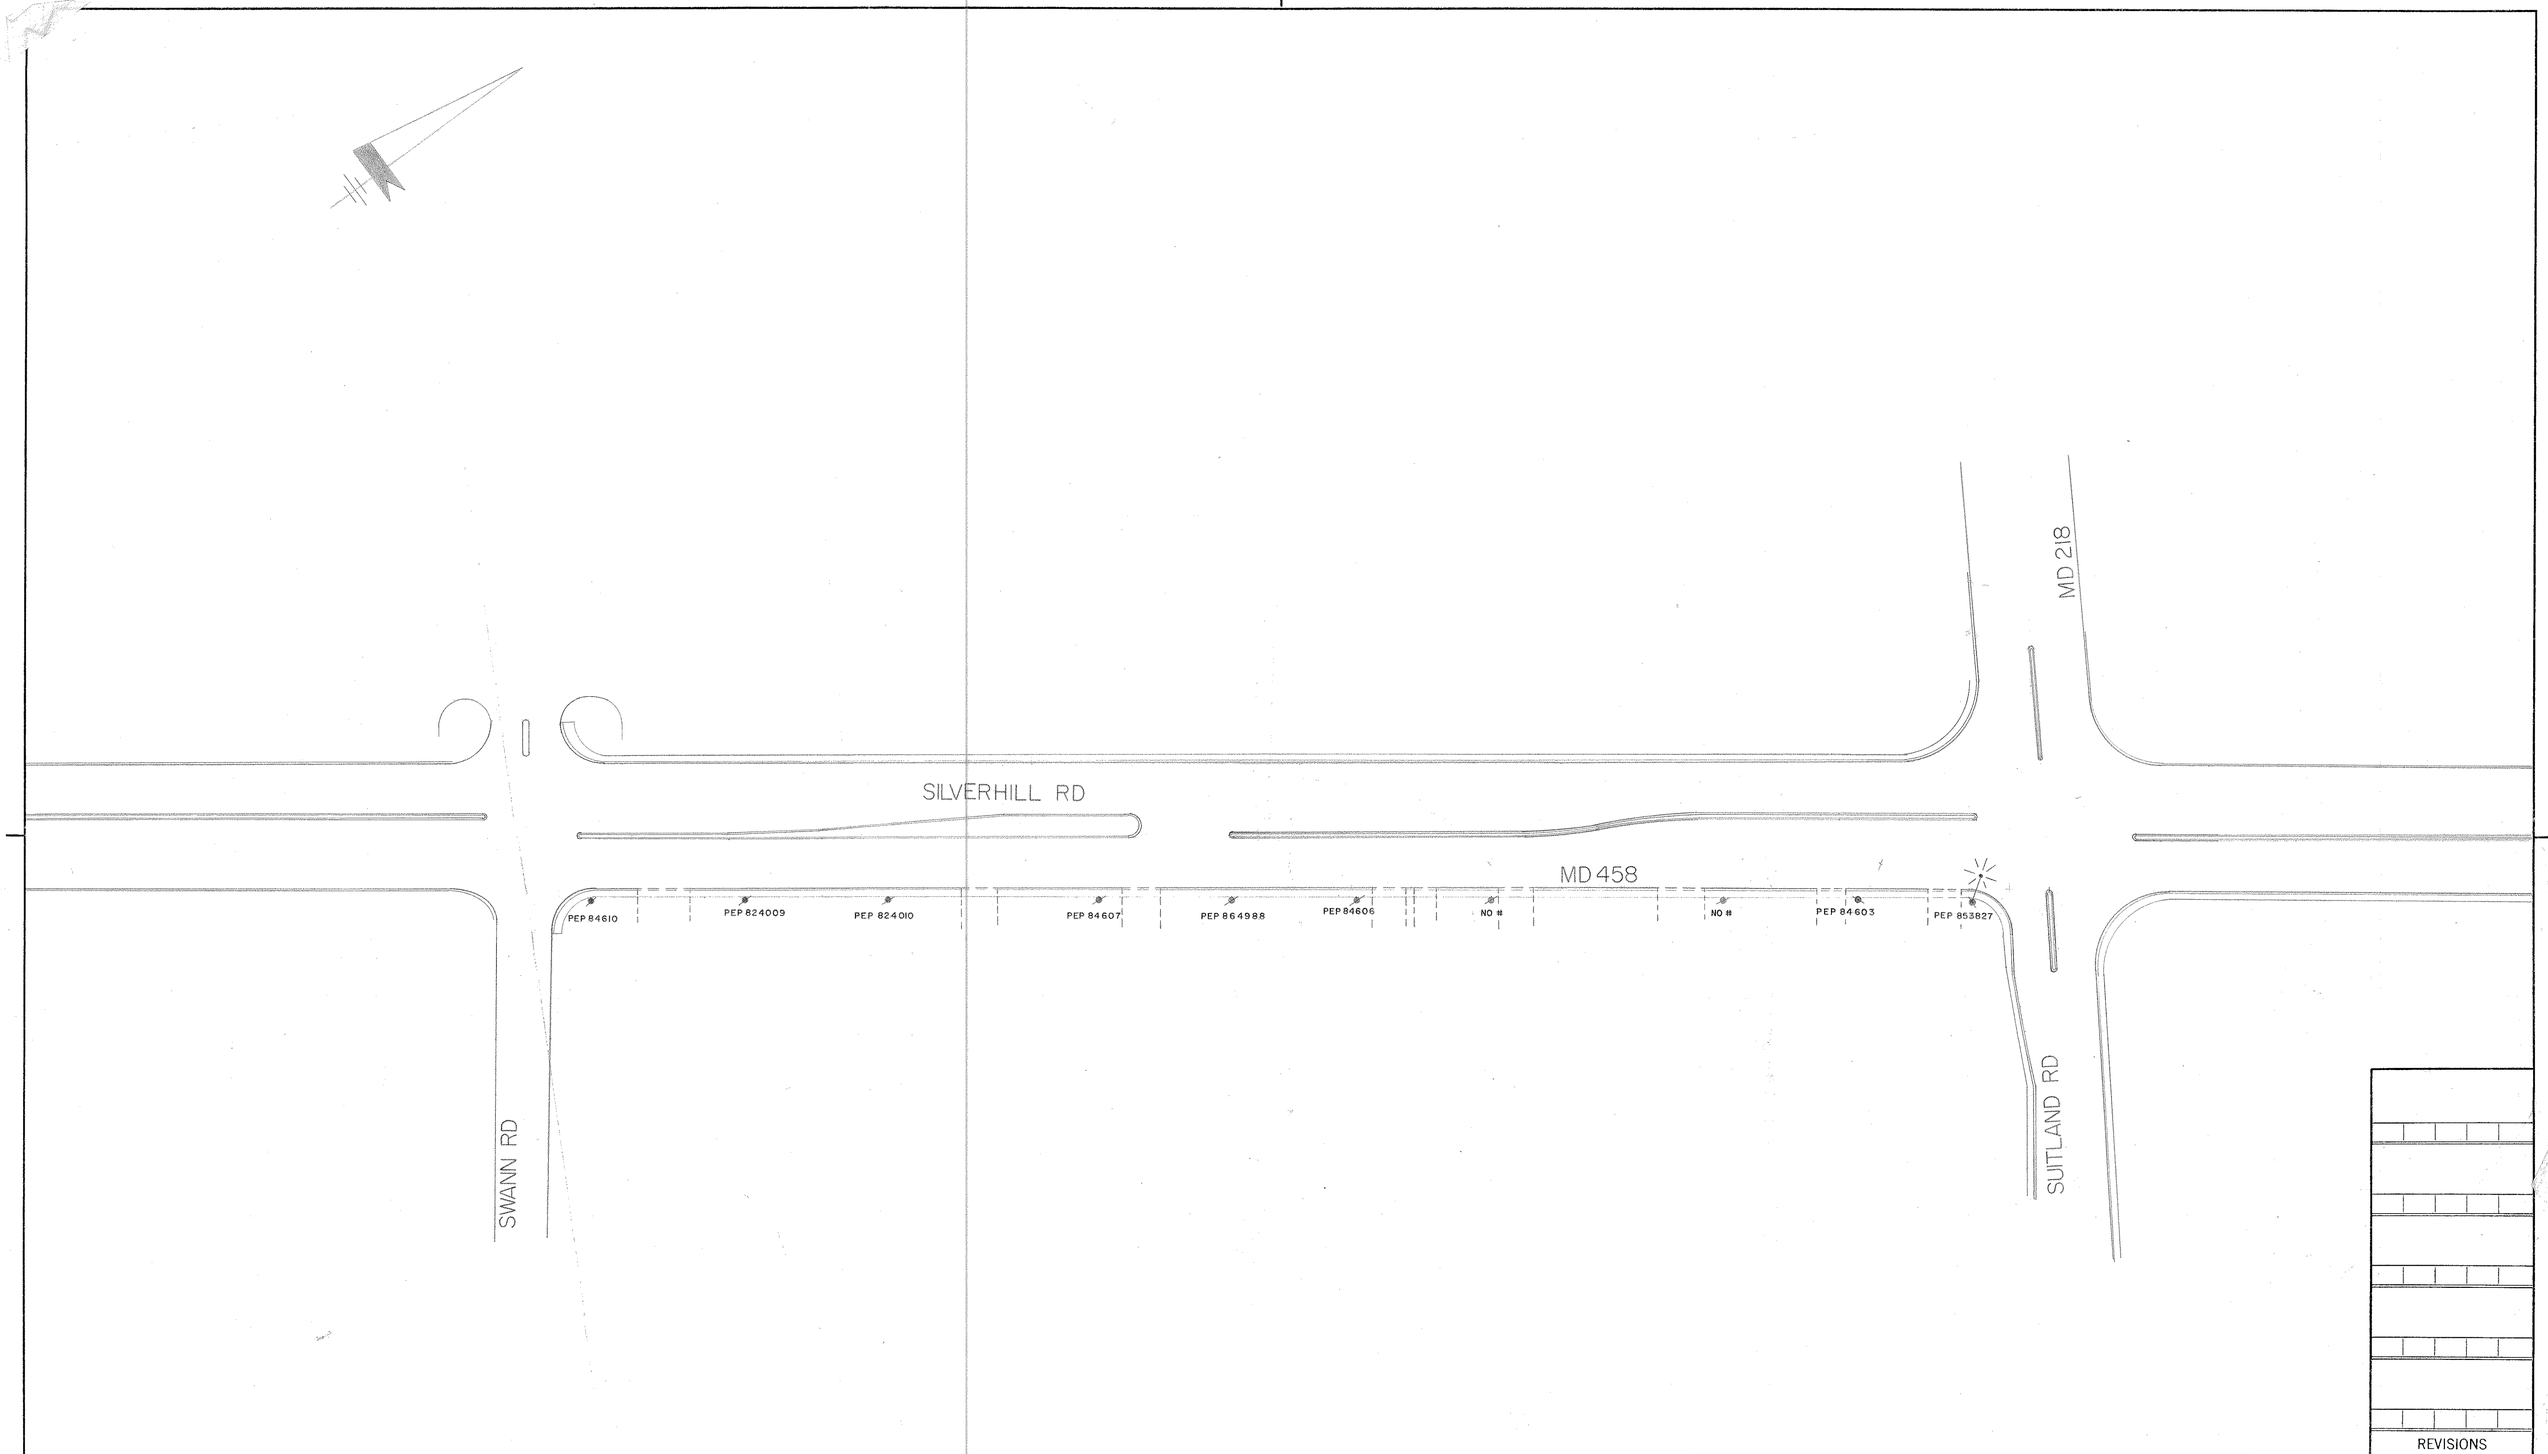

REVISIONS

APPROVAL: CHIEF - BUREAU OF TRAFFIC ENGINEERING

APPROVAL: ASS'T CHIEF ENGINEER TRAFFIC SAFETY

MARYLAND STATE ROADS COMMISSION
DIVISION OF TRAFFIC SAFETY
BUREAU OF TRAFFIC ENGINEERING

SILVER HILL RD(MD 458), SUITLAND RD(MD 218) & SWANN RD

DATE
SCALE 1" = 50'
DRAWN BY: H J REINHARDT
CONTRACT NO
COUNTY PRINCE GEORGES
CHECKED BY:

DRAWING NO. TS-248