F.H.W.A. REGION NO.	STATE	FED. AID PROJ. NO.	SHEET NO.	TOTAL SHEETS
3	MD.	US-9692 (1)	13	16

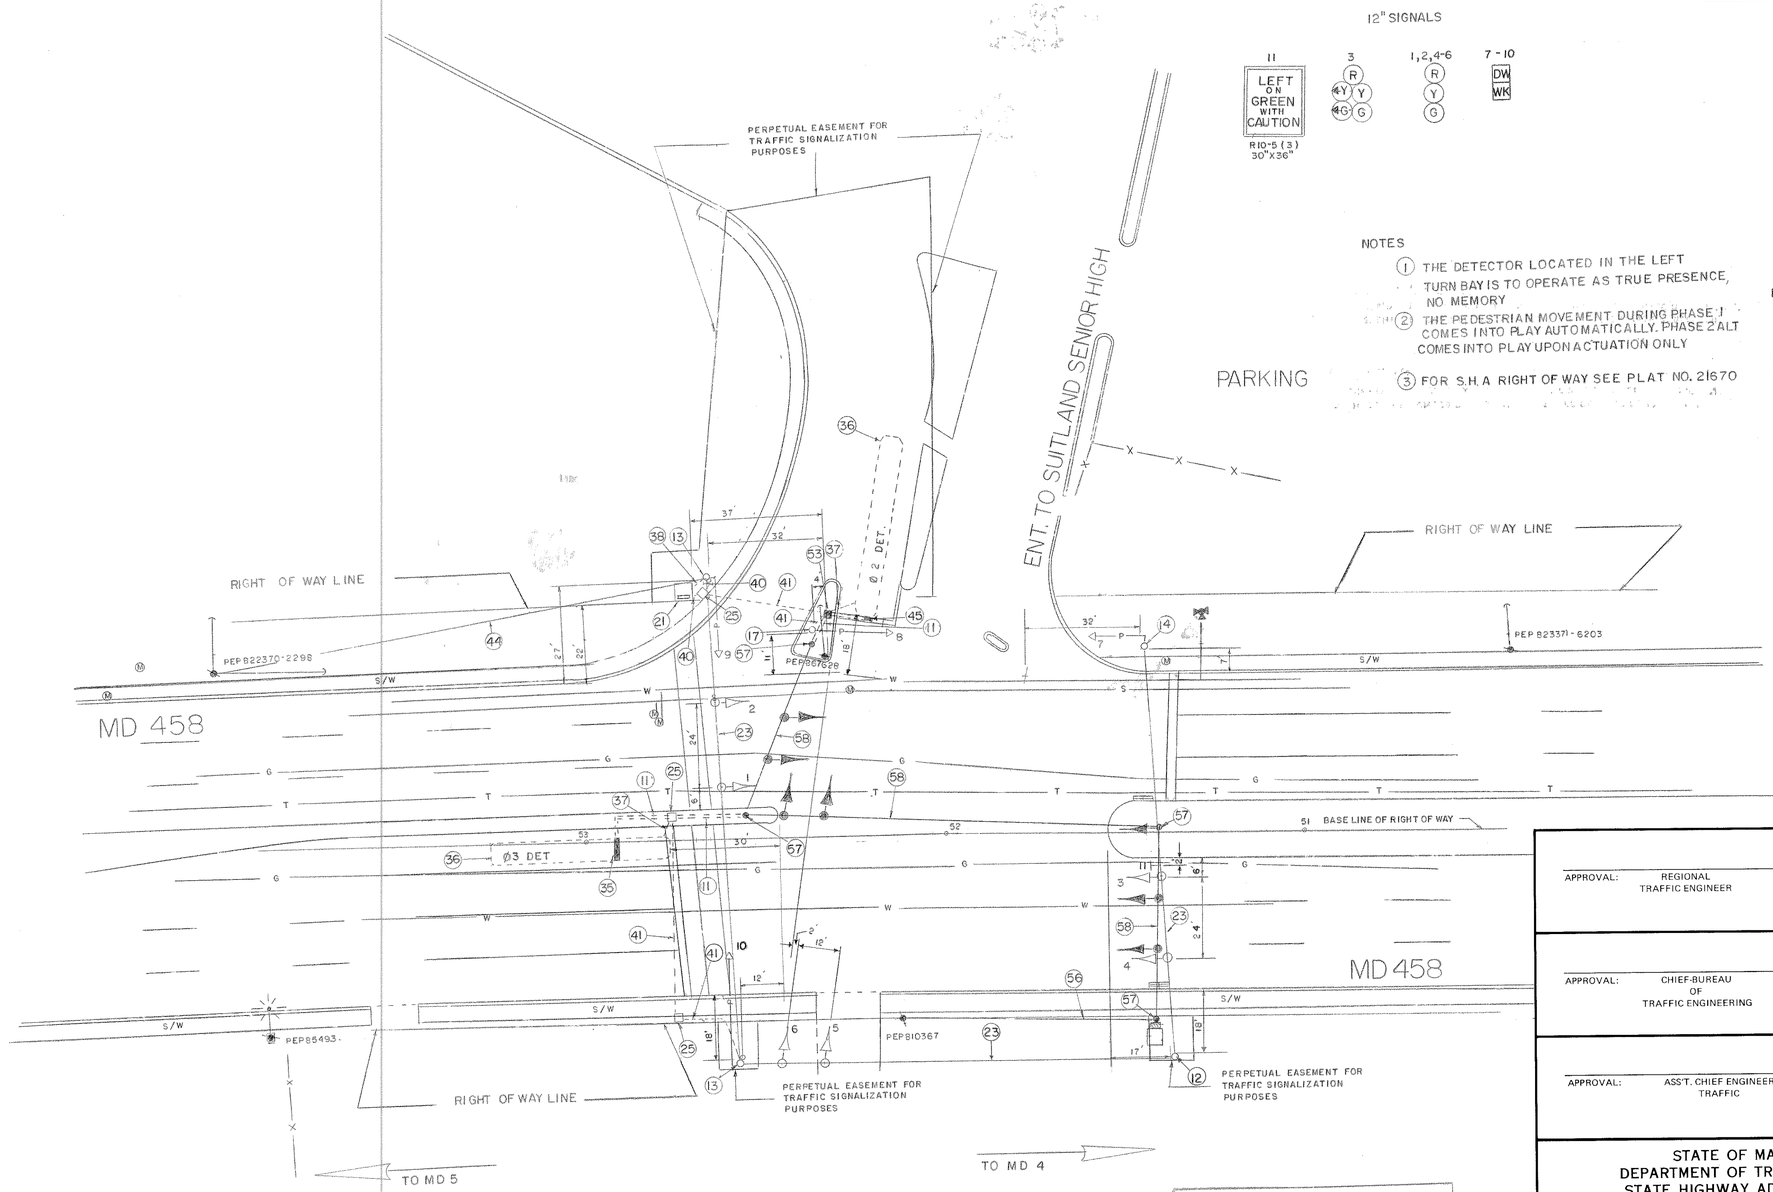

LEGEND OF UNDERGROUND UTILITIES

G G	GAS MAIN
W W	WATER MAIN
S S	SEWER MAIN
E E	ELECTRIC CABLES
T T	TELEPHONE CABLES
A A	AERIAL CABLES

APPROVAL: REGIONAL TRAFFIC ENGINEER

APPROVAL: CHIEF-BUREAU OF TRAFFIC ENGINEERING

APPROVAL: ASS'T. CHIEF ENGINEER TRAFFIC

REVISIONS

STATE OF MARYLAND
DEPARTMENT OF TRANSPORTATION
STATE HIGHWAY ADMINISTRATION

TRAFFIC DIVISION – BUREAU OF TRAFFIC ENGINEERING

MD 458 & ENT. TO SUITLAND HIGH

SHEET NO 13 OF 16

SCALE 1" = 20'

DATE 1-9-74

CONTRACT NO. P-332-001-385
F AP NO US-9692 (1)

DRAWN BY: Steven Kings

COUNTY: PRINCE GEORGES

DESIGNED BY: STEVE RENZI

SIGNAL NO.: 16248

CHECKED BY:

DRAWING NO. TS-999

BRUNING 44-511 19927