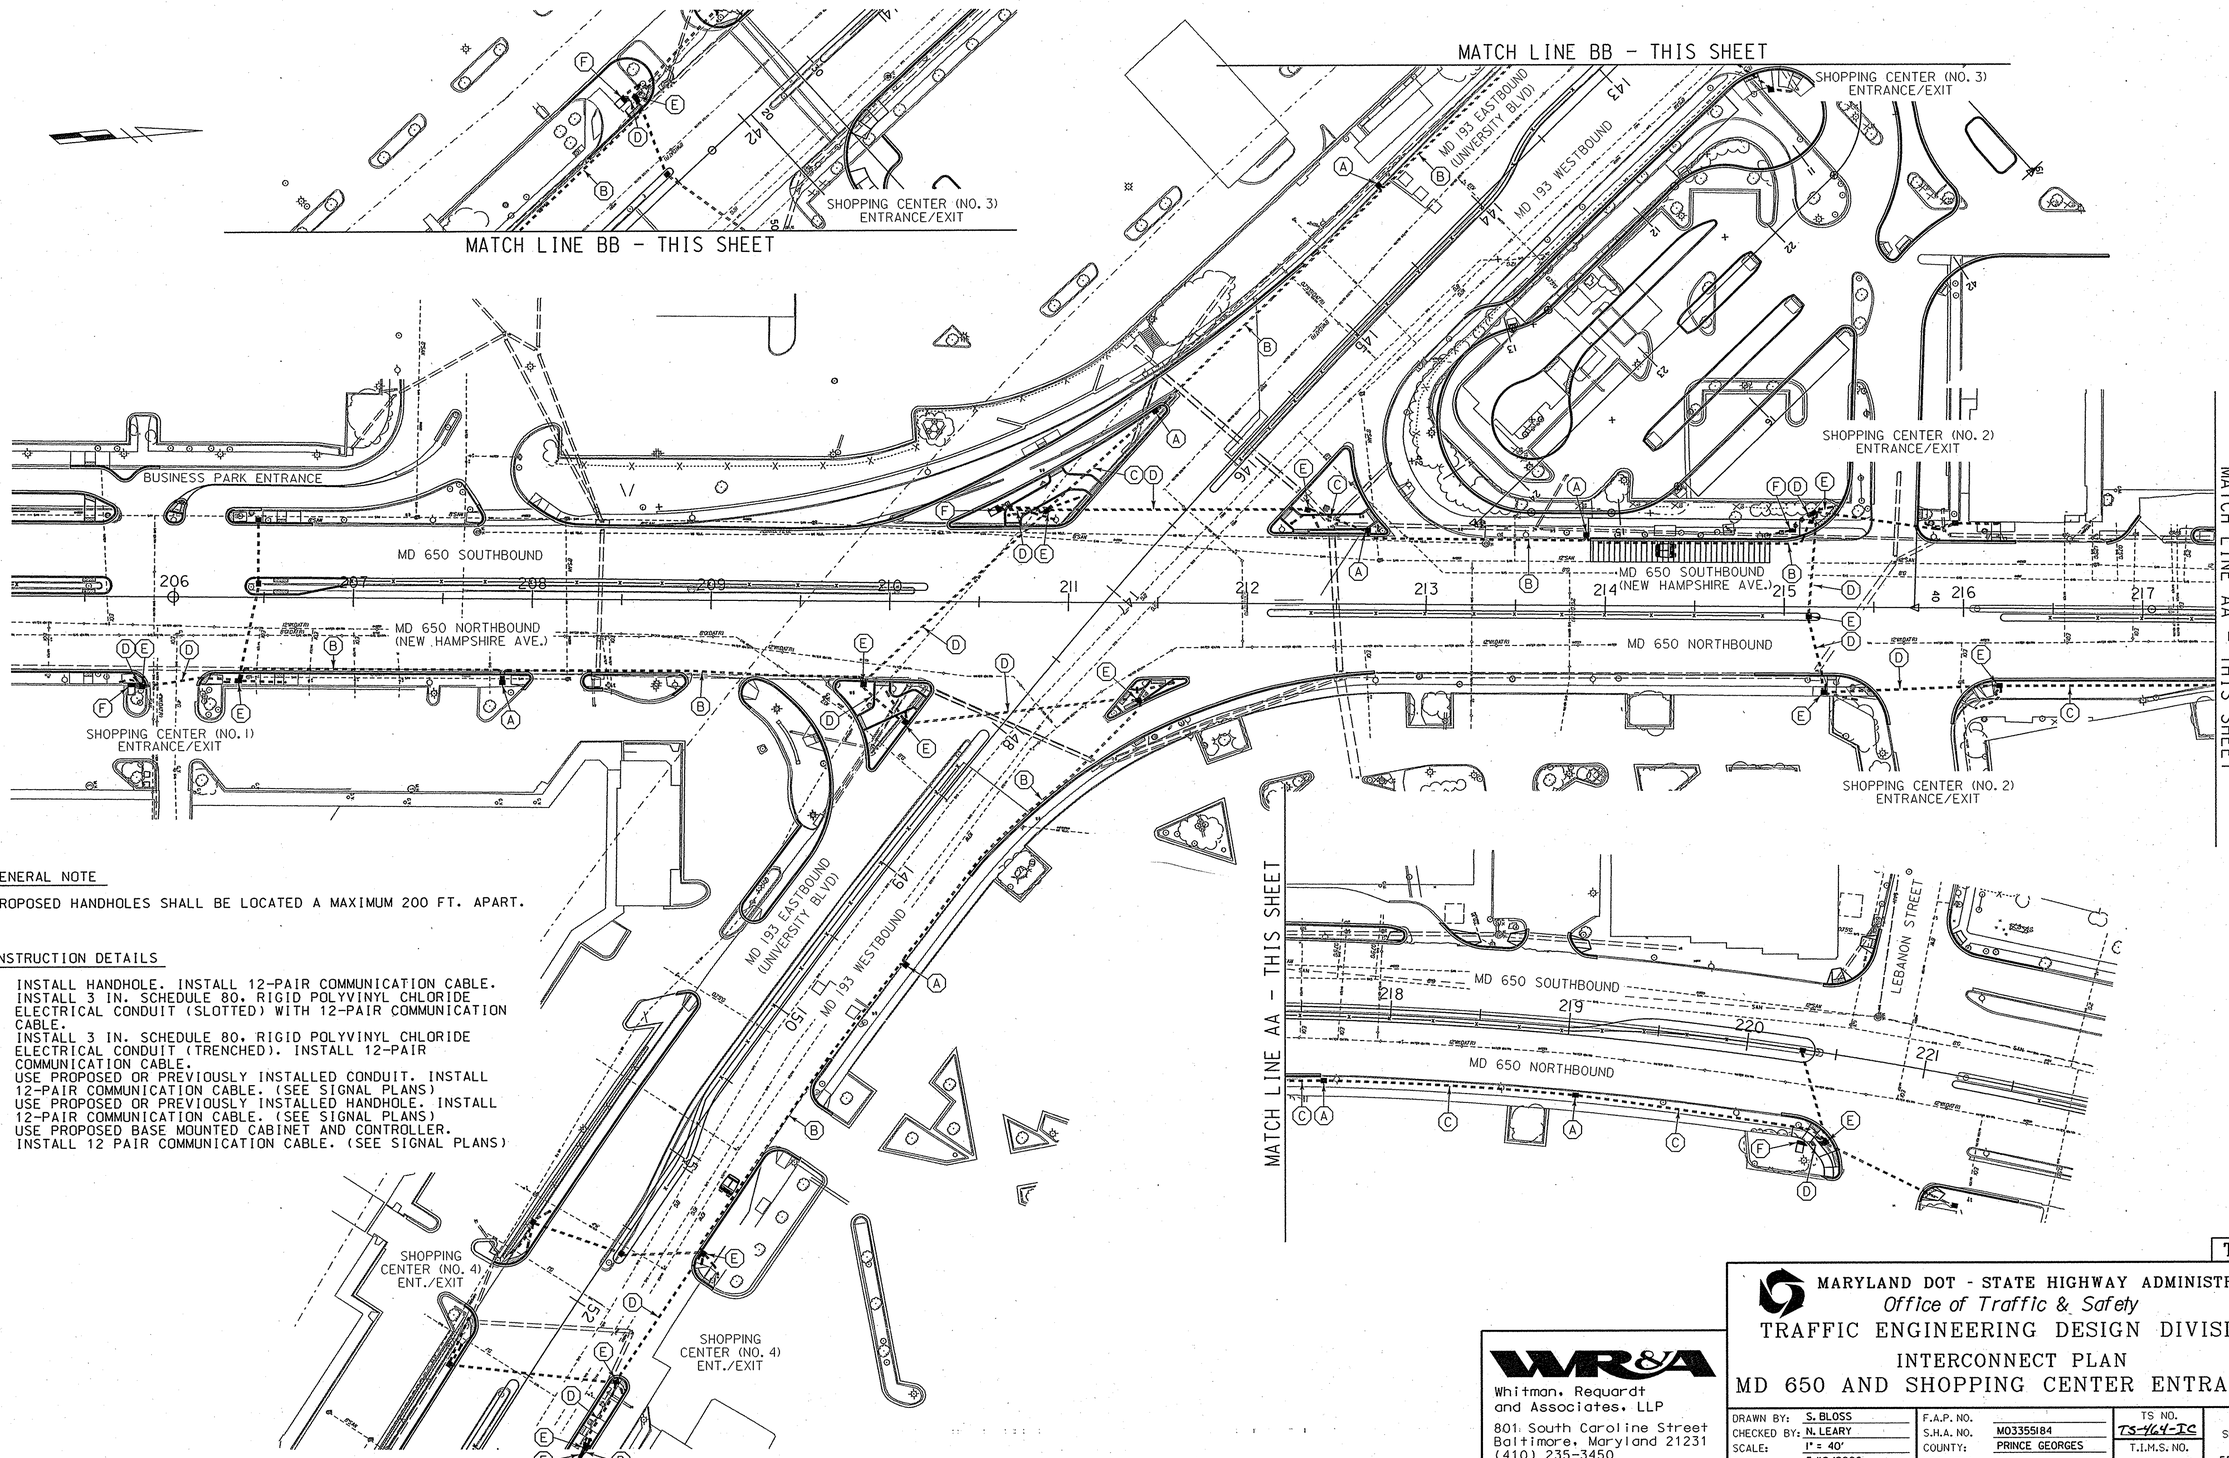

GENERAL NOTE

PROPOSED HANDHOLES SHALL BE LOCATED A MAXIMUM 200 FT. APART.

CONSTRUCTION DETAILS

A. INSTALL HANDHOLE. INSTALL 12-PAIR COMMUNICATION CABLE.
B. INSTALL 3 IN. SCHEDULE 80. RIGID POLYVINYL CHLORIDE ELECTRICAL CONDUIT (SLOTTED) WITH 12-PAIR COMMUNICATION CABLE.
C. INSTALL 3 IN. SCHEDULE 80. RIGID POLYVINYL CHLORIDE ELECTRICAL CONDUIT (TRENCHED). INSTALL 12-PAIR COMMUNICATION CABLE.
D. USE PROPOSED OR PREVIOUSLY INSTALLED CONDUIT. INSTALL 12-PAIR COMMUNICATION CABLE. (SEE SIGNAL PLANS)
E. USE PROPOSED OR PREVIOUSLY INSTALLED HANDHOLE. INSTALL 12-PAIR COMMUNICATION CABLE. (SEE SIGNAL PLANS)
F. USE PROPOSED BASE MOUNTED CABINET AND CONTROLLER. INSTALL 12 PAIR COMMUNICATION CABLE. (SEE SIGNAL PLANS)

TSP-8

WR&A
Whitman, Requardt and Associates, LLP
801 South Caroline Street
Baltimore, Maryland 21231
(410) 235-3450

MARYLAND DOT - STATE HIGHWAY ADMINISTRATION
Office of Traffic & Safety
TRAFFIC ENGINEERING DESIGN DIVISION
INTERCONNECT PLAN
MD 650 AND SHOPPING CENTER ENTRANCES

DRAWN BY:	S. BLOSS	F.A.P. NO.		TS NO.	SHEET NO.
CHECKED BY:	N. LEARY	S.H.A. NO.	M03355184	TS-164-IC	
SCALE:	1" = 40'	COUNTY:	PRINCE GEORGES	T.I.M.S. NO.	55 OF 85
DATE:	5/12/2006	LOG MILE:			

m:\3149765\tsp08m650.dgn