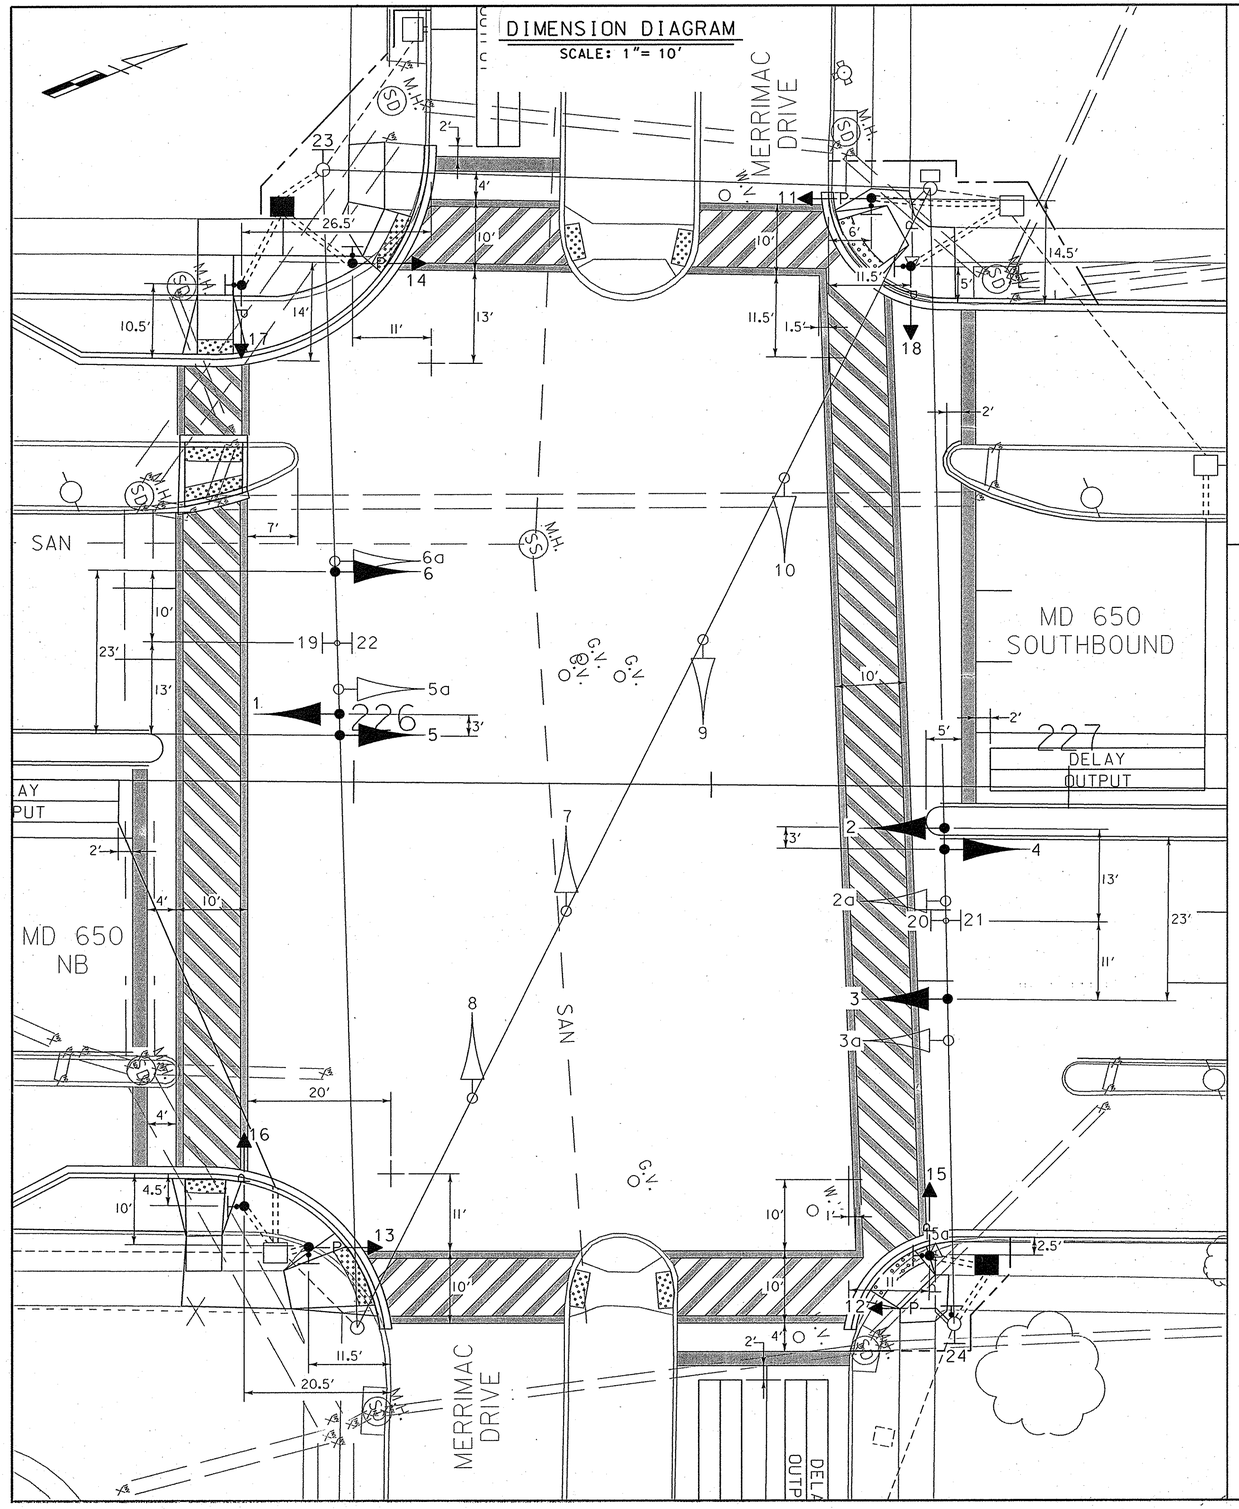

PHASE CHART

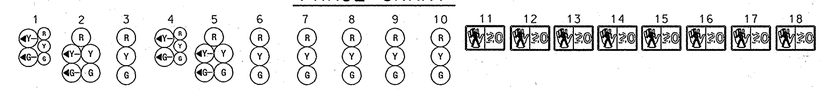

	1	2	3	4	5	6	7	8	9	10	11	12	13	14	15	16	17	18
PHASE 1 + 5	R G	R G	R	R G	R G	R	R	R	R	R	DW	DW	DW	DW	DW	DW	DW	DW
1 + 5 CHANGE	PHASE 1 + 5 MAY CHANGE TO PHASE 1 + 6, PHASE 2 + 5 OR PHASE 2 + 6																	
PHASE 1 + 6	G G	G G	G	R	R	R	R	R	R	R	DW	DW	DW	DW	DW	DW	DW	DW
1 + 6 CHANGE	G Y	G Y	G	R	R	R	R	R	R	R	DW	DW	DW	DW	DW	DW	DW	DW
PHASE 2 + 5	R	R	R	G G	G G	G	R	R	R	R	DW	DW	DW	DW	DW	DW	DW	DW
2 + 5 CHANGE	R	R	R	G Y	G Y	G	R	R	R	R	DW	DW	DW	DW	DW	DW	DW	DW
PHASE 2 + 6	G	G	G	G	G	G	R	R	R	R	DW	DW	DW	DW	DW	DW	DW	DW
2 + 6 CHANGE	Y	Y	Y	Y	Y	Y	R	R	R	R	DW	DW	DW	DW	DW	DW	DW	DW
PHASE 2 + 6 ALT	G	G	G	G	G	G	R	R	R	R	WK	WK	WK	WK	DW	DW	DW	DW
PED CLEARANCE	G	G	G	G	G	G	R	R	R	R	FL/DW	FL/DW	FL/DW	FL/DW	DW	DW	DW	DW
2 + 6 ALT CHANGE	Y	Y	Y	Y	Y	Y	R	R	R	R	DW	DW	DW	DW	DW	DW	DW	DW
PHASE 4 + 8	R	R	R	R	R	R	G	G	G	G	DW	DW	DW	DW	DW	DW	DW	DW
4 + 8 CHANGE	R	R	R	R	R	R	Y	Y	Y	Y	DW	DW	DW	DW	DW	DW	DW	DW
PHASE 4 + 8 ALT	R	R	R	R	R	R	G	G	G	G	DW	DW	DW	DW	WK	WK	WK	WK
PED CLEARANCE	R	R	R	R	R	R	G	G	G	G	DW	DW	DW	DW	FL/DW	FL/DW	FL/DW	FL/DW
4 + 8 ALT CHANGE	R	R	R	R	R	R	Y	Y	Y	Y	DW	DW	DW	DW	DW	DW	DW	DW
FLASHING OPERATION	FL/Y	FL/Y	FL/Y	FL/Y	FL/Y	FL/Y	FL/R	FL/R	FL/R	FL/R	DARK	DARK	DARK	DARK	DARK	DARK	DARK	DARK

WIRING DIAGRAM

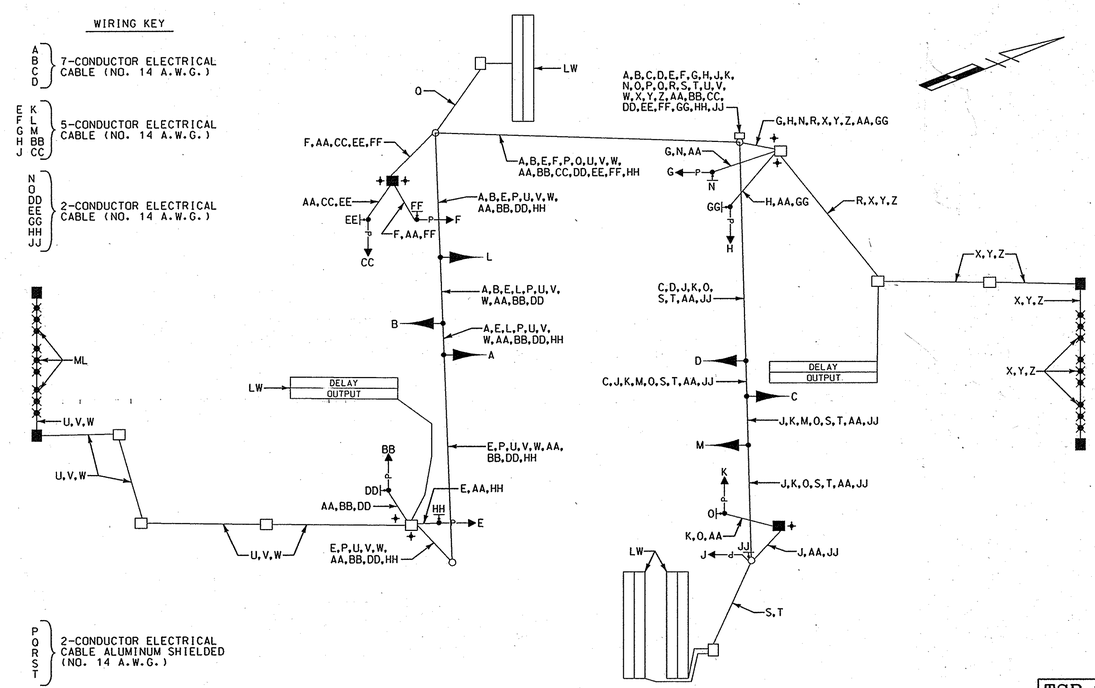

TSP-14

WR&A
Whitman, Requardt and Associates, LLP
801 South Caroline Street
Baltimore, Maryland 21231
(410) 235-3450

MARYLAND DOT - STATE HIGHWAY ADMINISTRATION
Office of Traffic & Safety
TRAFFIC ENGINEERING DESIGN DIVISION
GENERAL INFORMATION SHEET
MD 650 AND MERRIMAC DRIVE

DRAWN BY: S. BLOSS	F.A.P. NO.		TS NO. 679 B-GI	SHEET NO.	
CHECKED BY: N. LEARY	S.H.A. NO.	M03335184			
SCALE: NONE	COUNTY:	PRINCE GEORGES	T.I.M.S. NO. G-150	61 OF 85	
DATE: 5/12/2006	LOG MILE:	160650c2.14			

m:\3140755\tsp14m650.dgn