F.H.WA. REGION NO.	STATE	FED. AID PROJ. NO.	SHEET NO.	TOTAL SHEETS
3	MD.	U-134-1(1)		

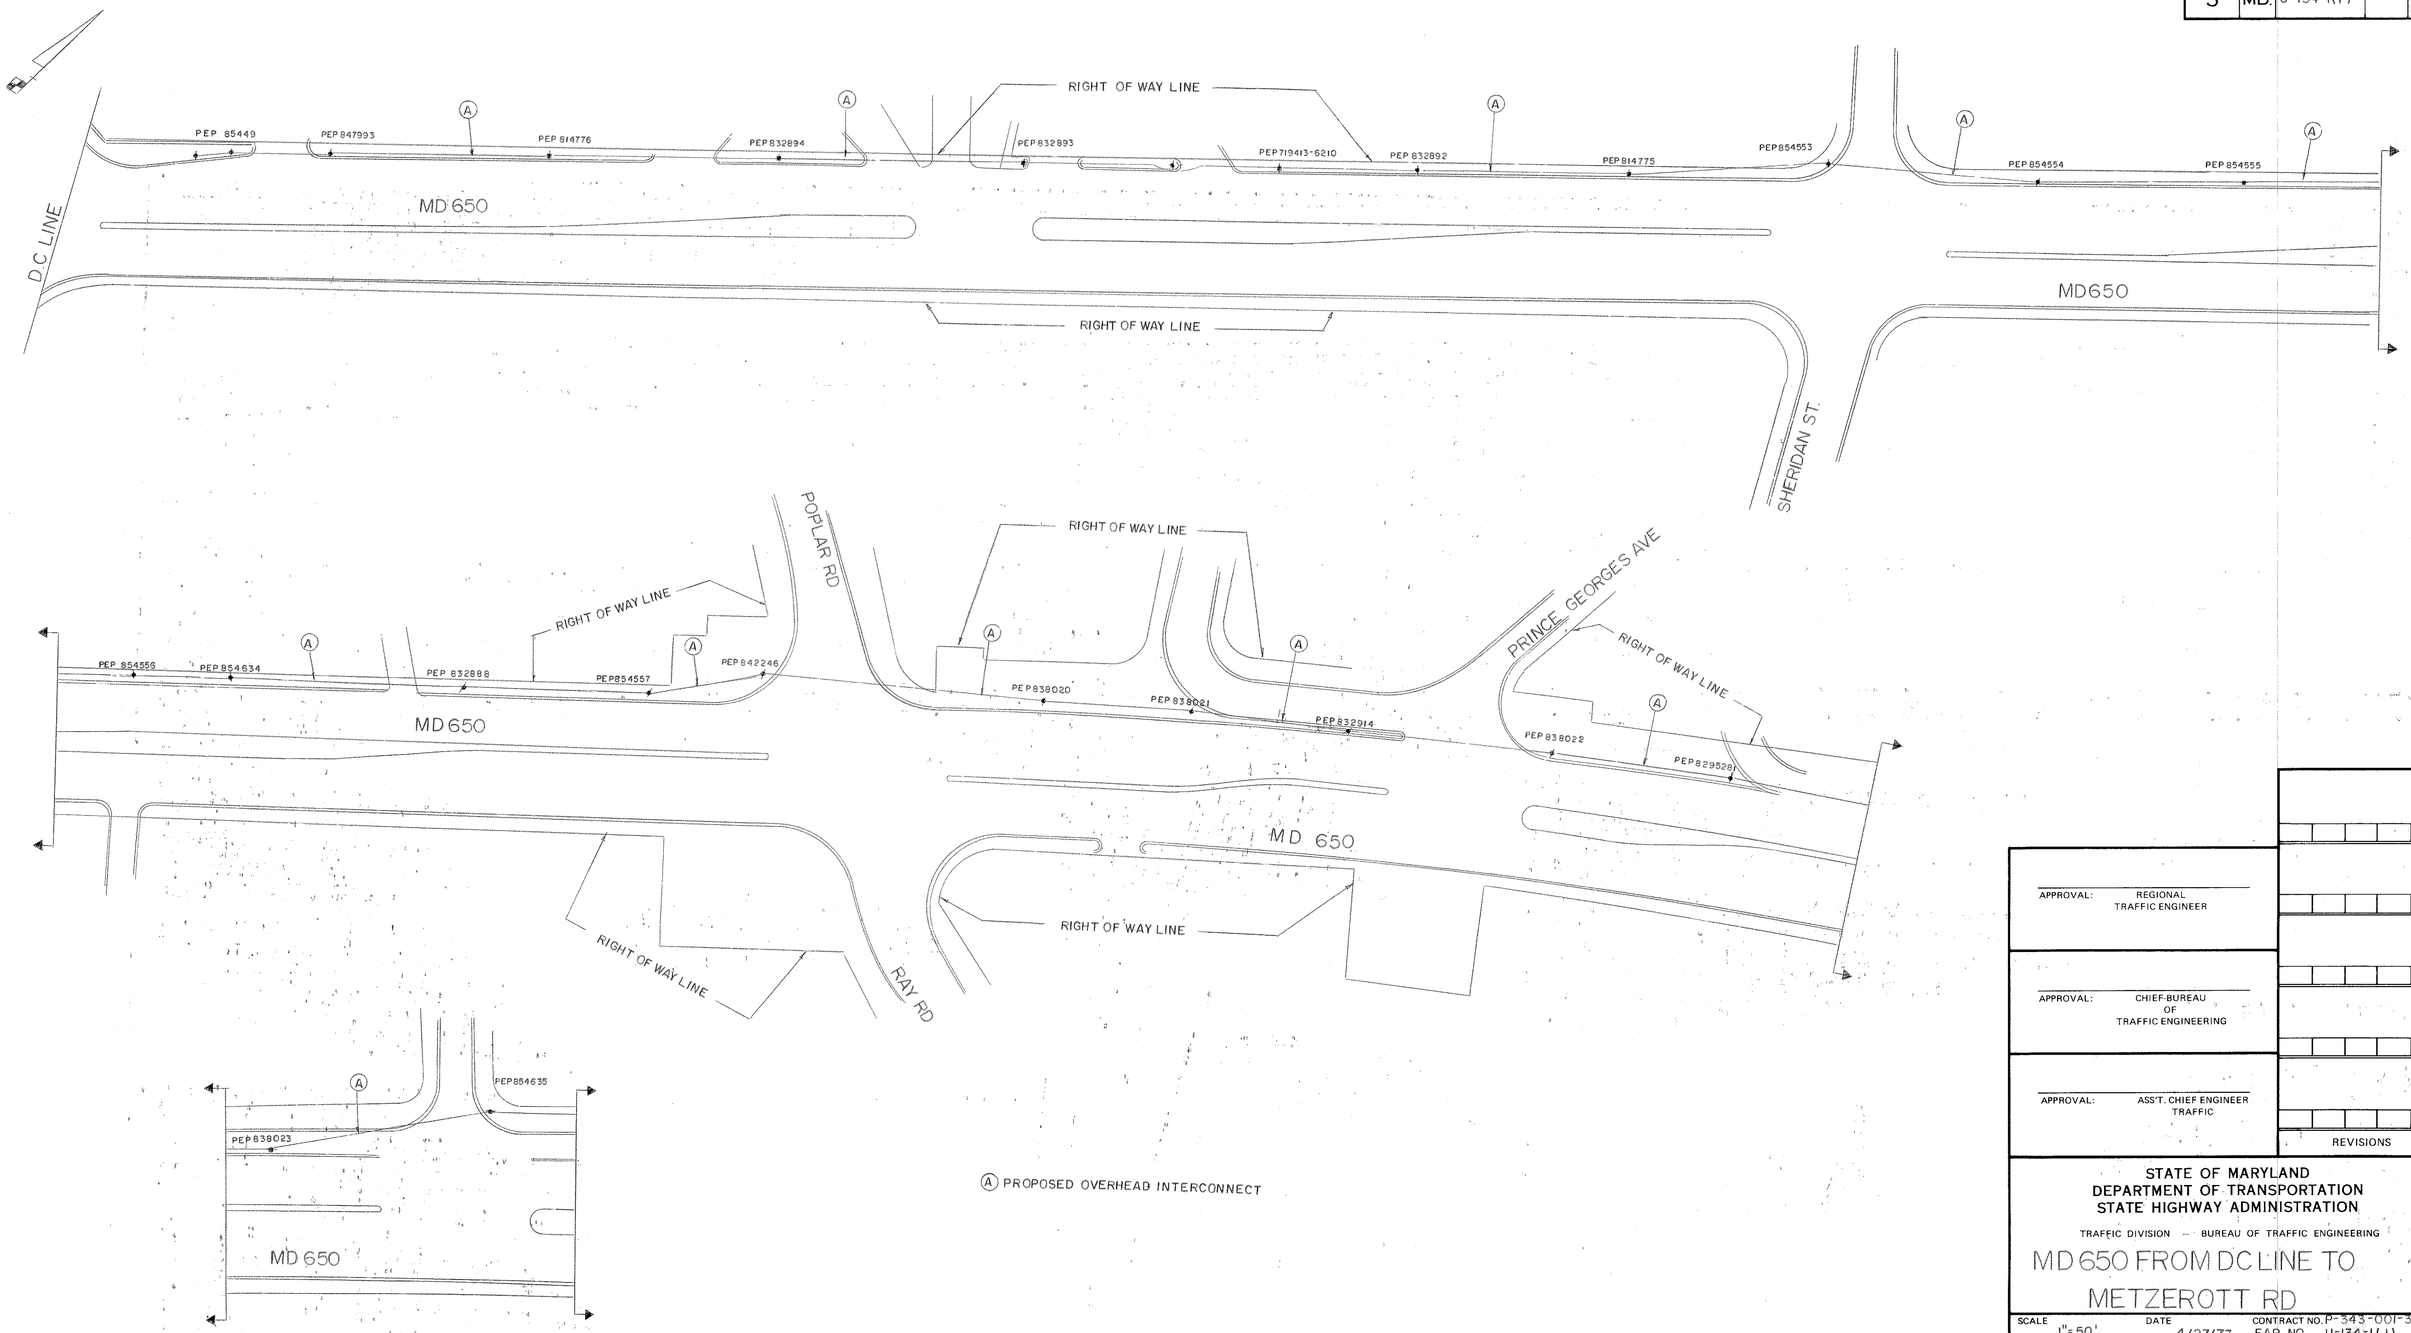

APPROVAL: REGIONAL TRAFFIC ENGINEER

APPROVAL: CHIEF-BUREAU OF TRAFFIC ENGINEERING

APPROVAL: ASS'T. CHIEF ENGINEER TRAFFIC

REVISIONS

STATE OF MARYLAND
DEPARTMENT OF TRANSPORTATION
STATE HIGHWAY ADMINISTRATION

TRAFFIC DIVISION — BUREAU OF TRAFFIC ENGINEERING

MD 650 FROM DC LINE TO METZEROTT RD

SCALE 1"=50' DATE 4/27/73 CONTRACT NO. P-343-001-385 FAP NO U-134-1(1)

DRAWN BY: J BOLING COUNTY: PRINCE GEORGES

DESIGNED BY: SIGNAL NO.

CHECKED BY:

DRAWING NO. TS-899

BRUNING 44-511 19927