F.H.W.A. REGION NO.	STATE	FED. AID PROJ. NO.	SHEET NO.	TOTAL SHEETS
3	MD.	U-134-1(1)		

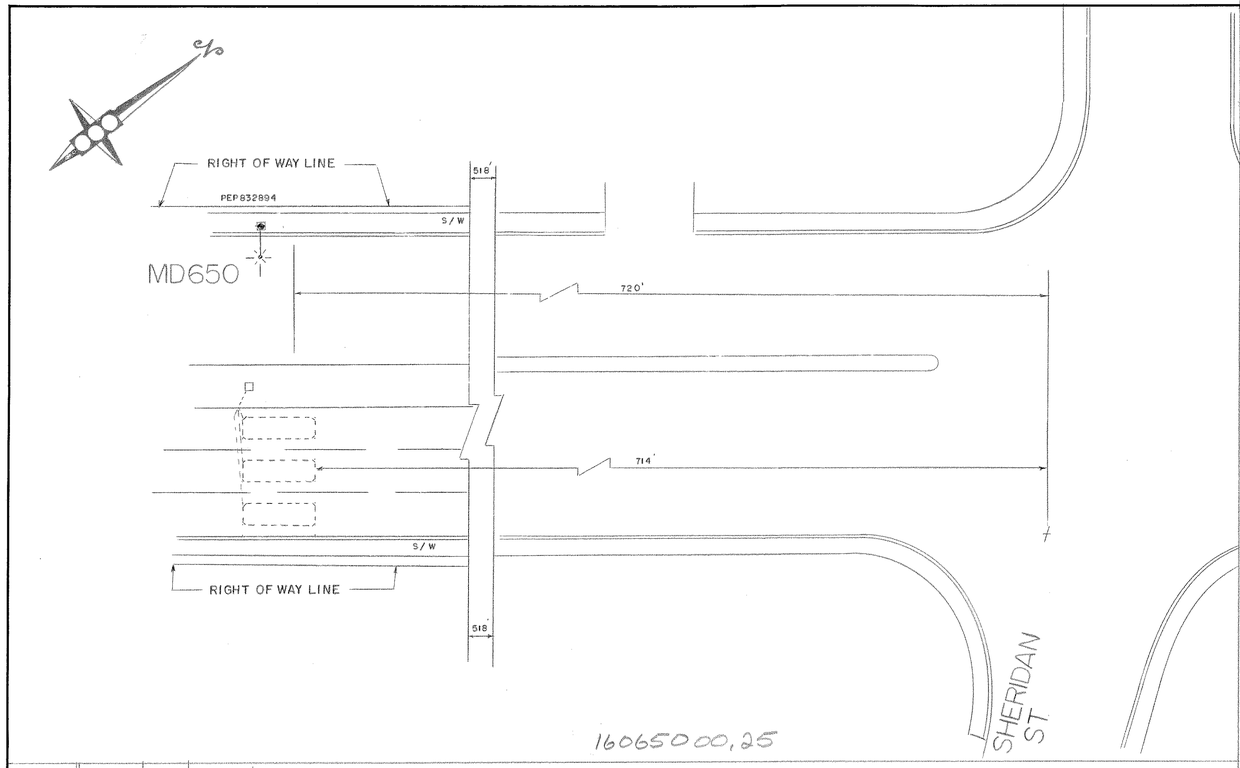

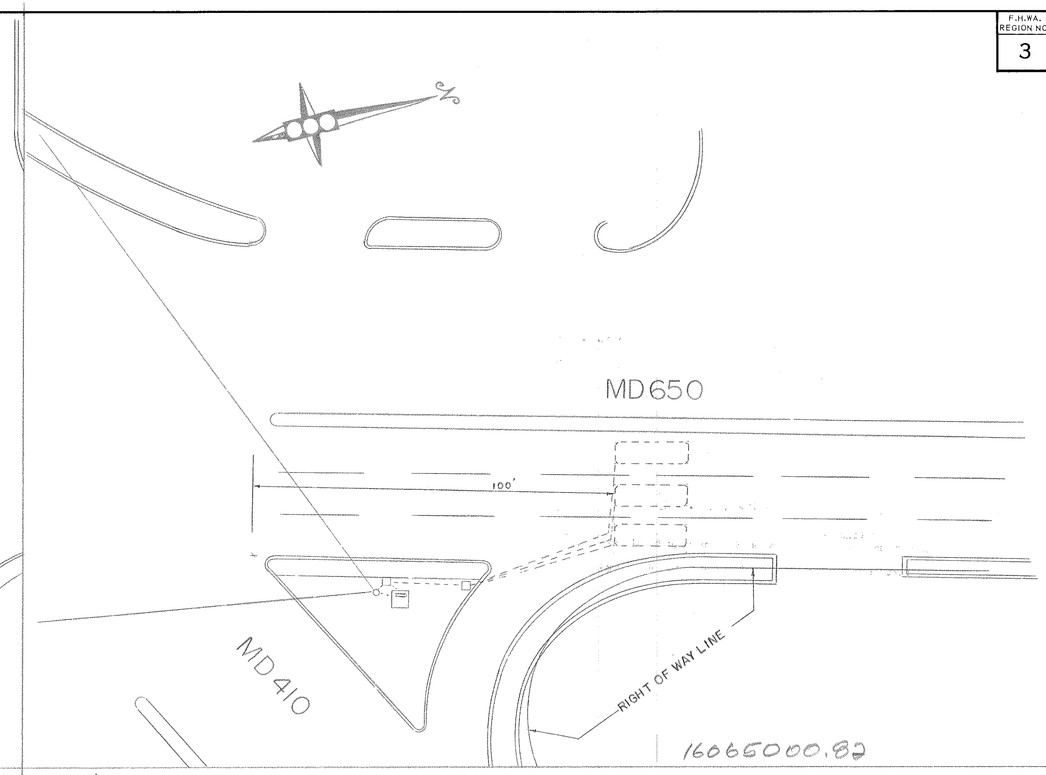

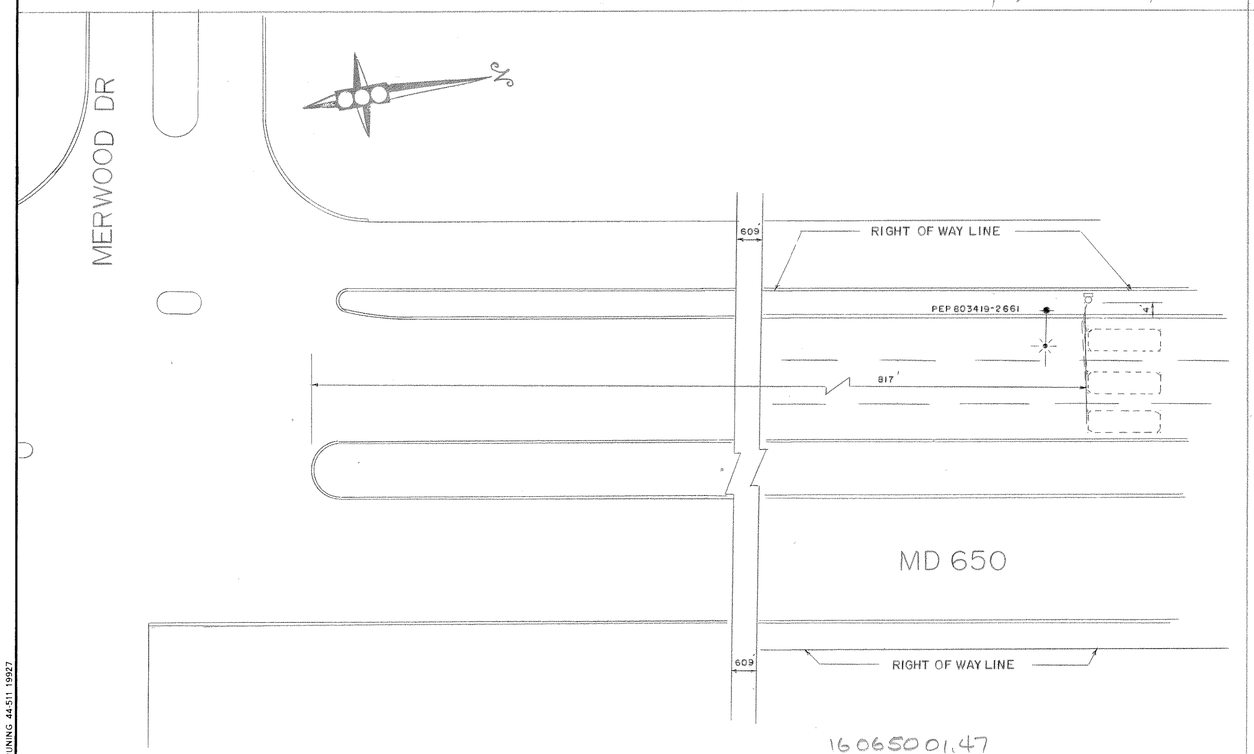

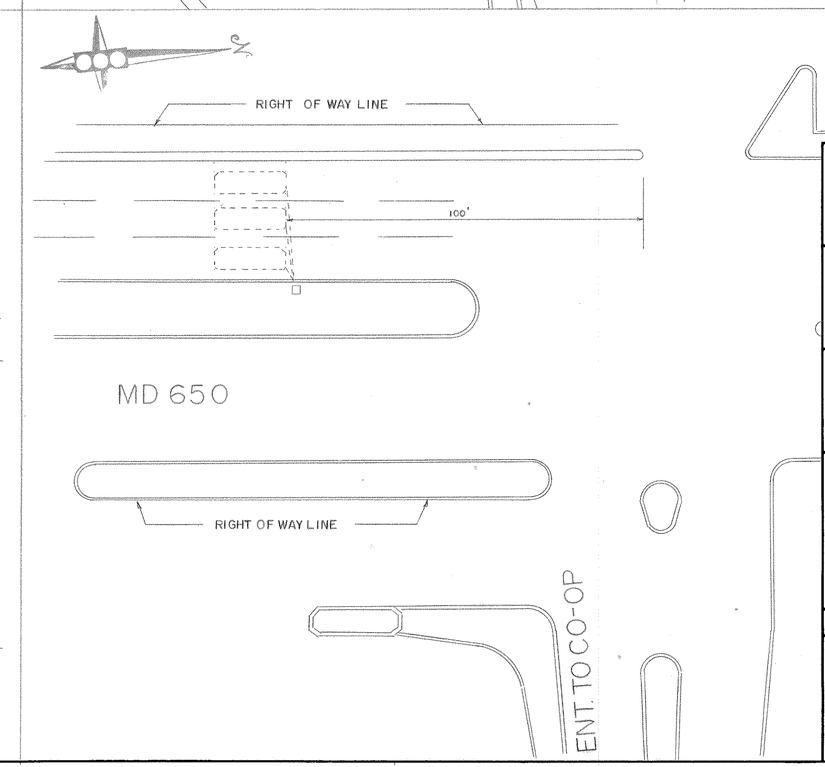

APPROVAL: REGIONAL TRAFFIC ENGINEER

APPROVAL: CHIEF-BUREAU OF TRAFFIC ENGINEERING

APPROVAL: ASS'T. CHIEF ENGINEER TRAFFIC

REVISIONS

STATE OF MARYLAND
DEPARTMENT OF TRANSPORTATION
STATE HIGHWAY ADMINISTRATION

TRAFFIC DIVISION – BUREAU OF TRAFFIC ENGINEERING

SAMPLING STATIONS FOR MD 650

SCALE 1"=20' | DATE 10/14/74 | CONTRACT NO. P-343-001-385 | F.A.P. NO. U-134-1(1)

DRAWN BY: RICHARDSON | COUNTY: PRINCE GEORGES

DESIGNED BY: | SIGNAL NO.:

CHECKED BY:

DRAWING NO. TS-1228

BRUNING 44-511 19927