F.H.W.A. REGION NO.	STATE	FED. AID PROJ. NO.	SHEET NO.	TOTAL SHEETS
3	MD.			

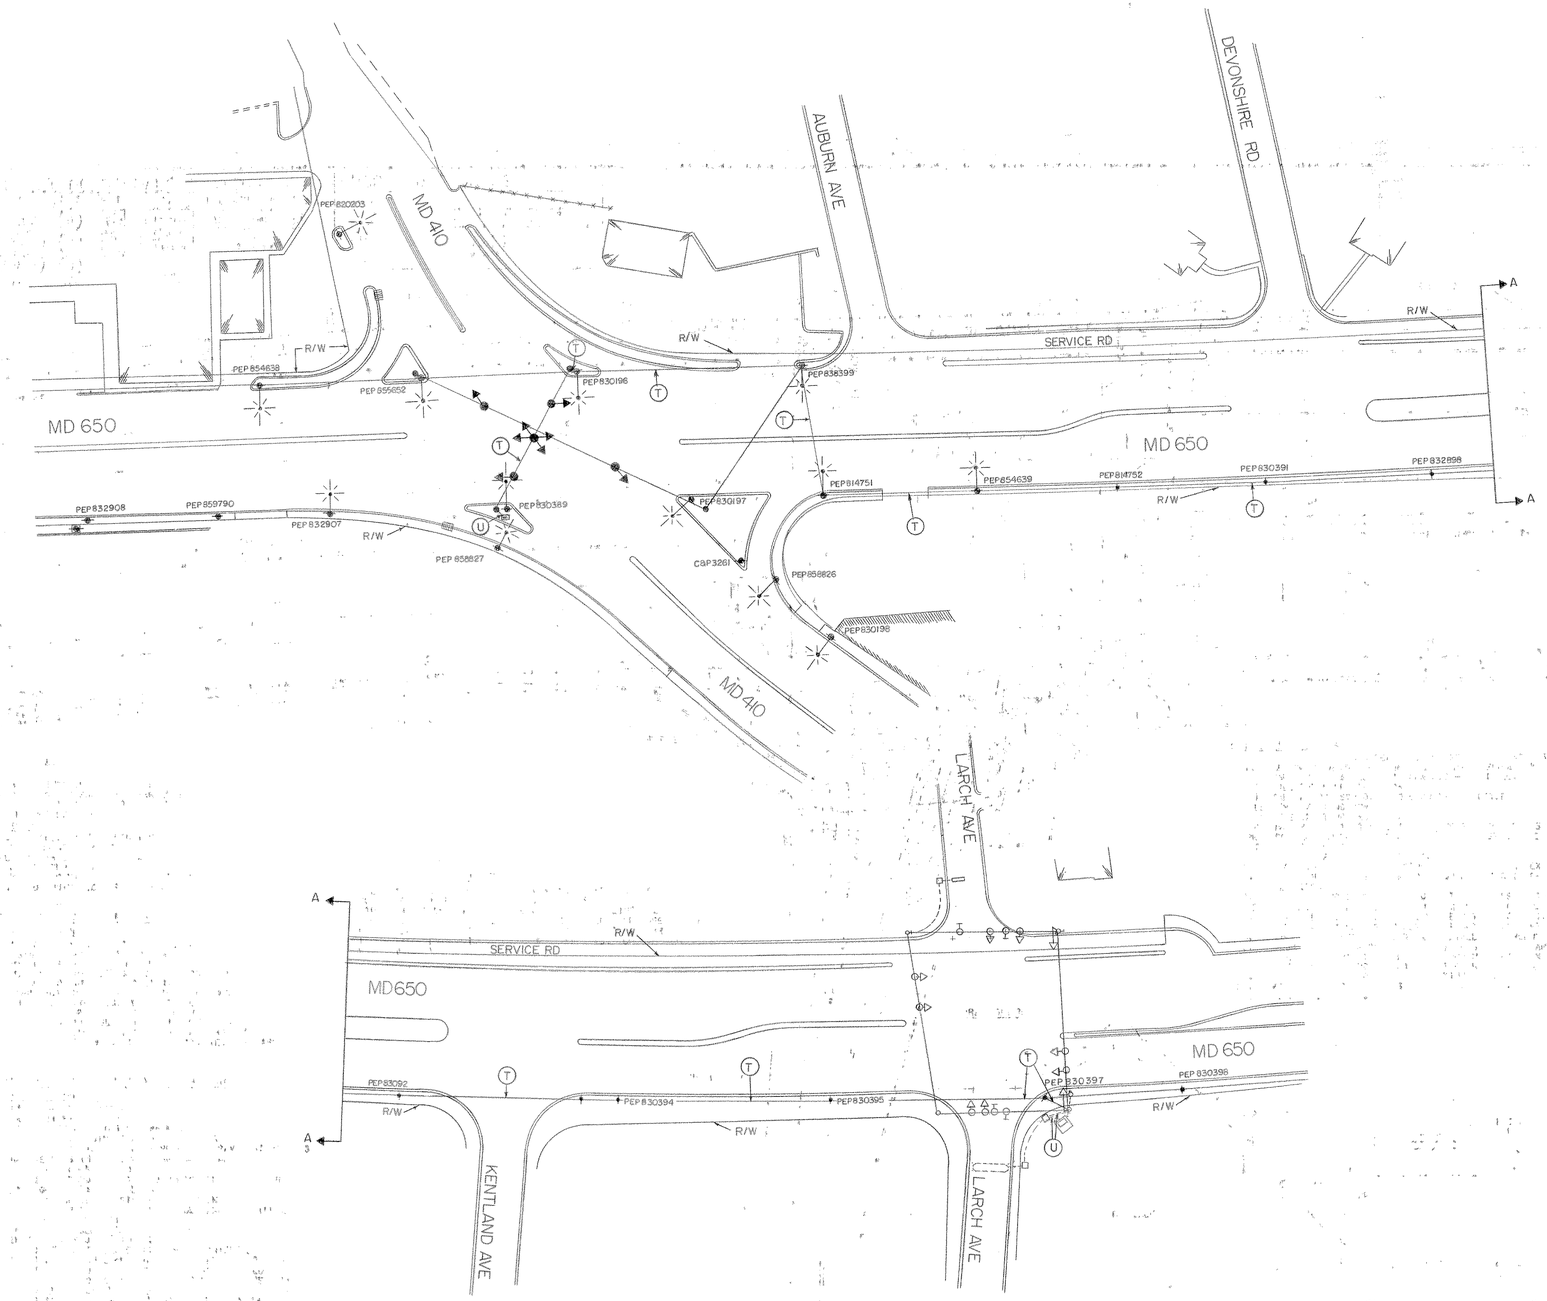

APPROVAL: REGIONAL TRAFFIC ENGINEER

APPROVAL: CHIEF-BUREAU OF TRAFFIC ENGINEERING

APPROVAL: ASS'T. CHIEF ENGINEER TRAFFIC

REVISIONS

STATE OF MARYLAND
DEPARTMENT OF TRANSPORTATION
STATE HIGHWAY ADMINISTRATION

TRAFFIC DIVISION – BUREAU OF TRAFFIC ENGINEERING

MD 650 INTERCONNECT FROM MD 410 TO LARCH AVE

SCALE 1"=50' DATE 1-30-74 CONTRACT NO.

DRAWN BY: M LINARDI COUNTY: PRINCE GEORGES

DESIGNED BY: SIGNAL NO.:

CHECKED BY:

DRAWING NO. TS-813X1

BRUNING 44-511 19927