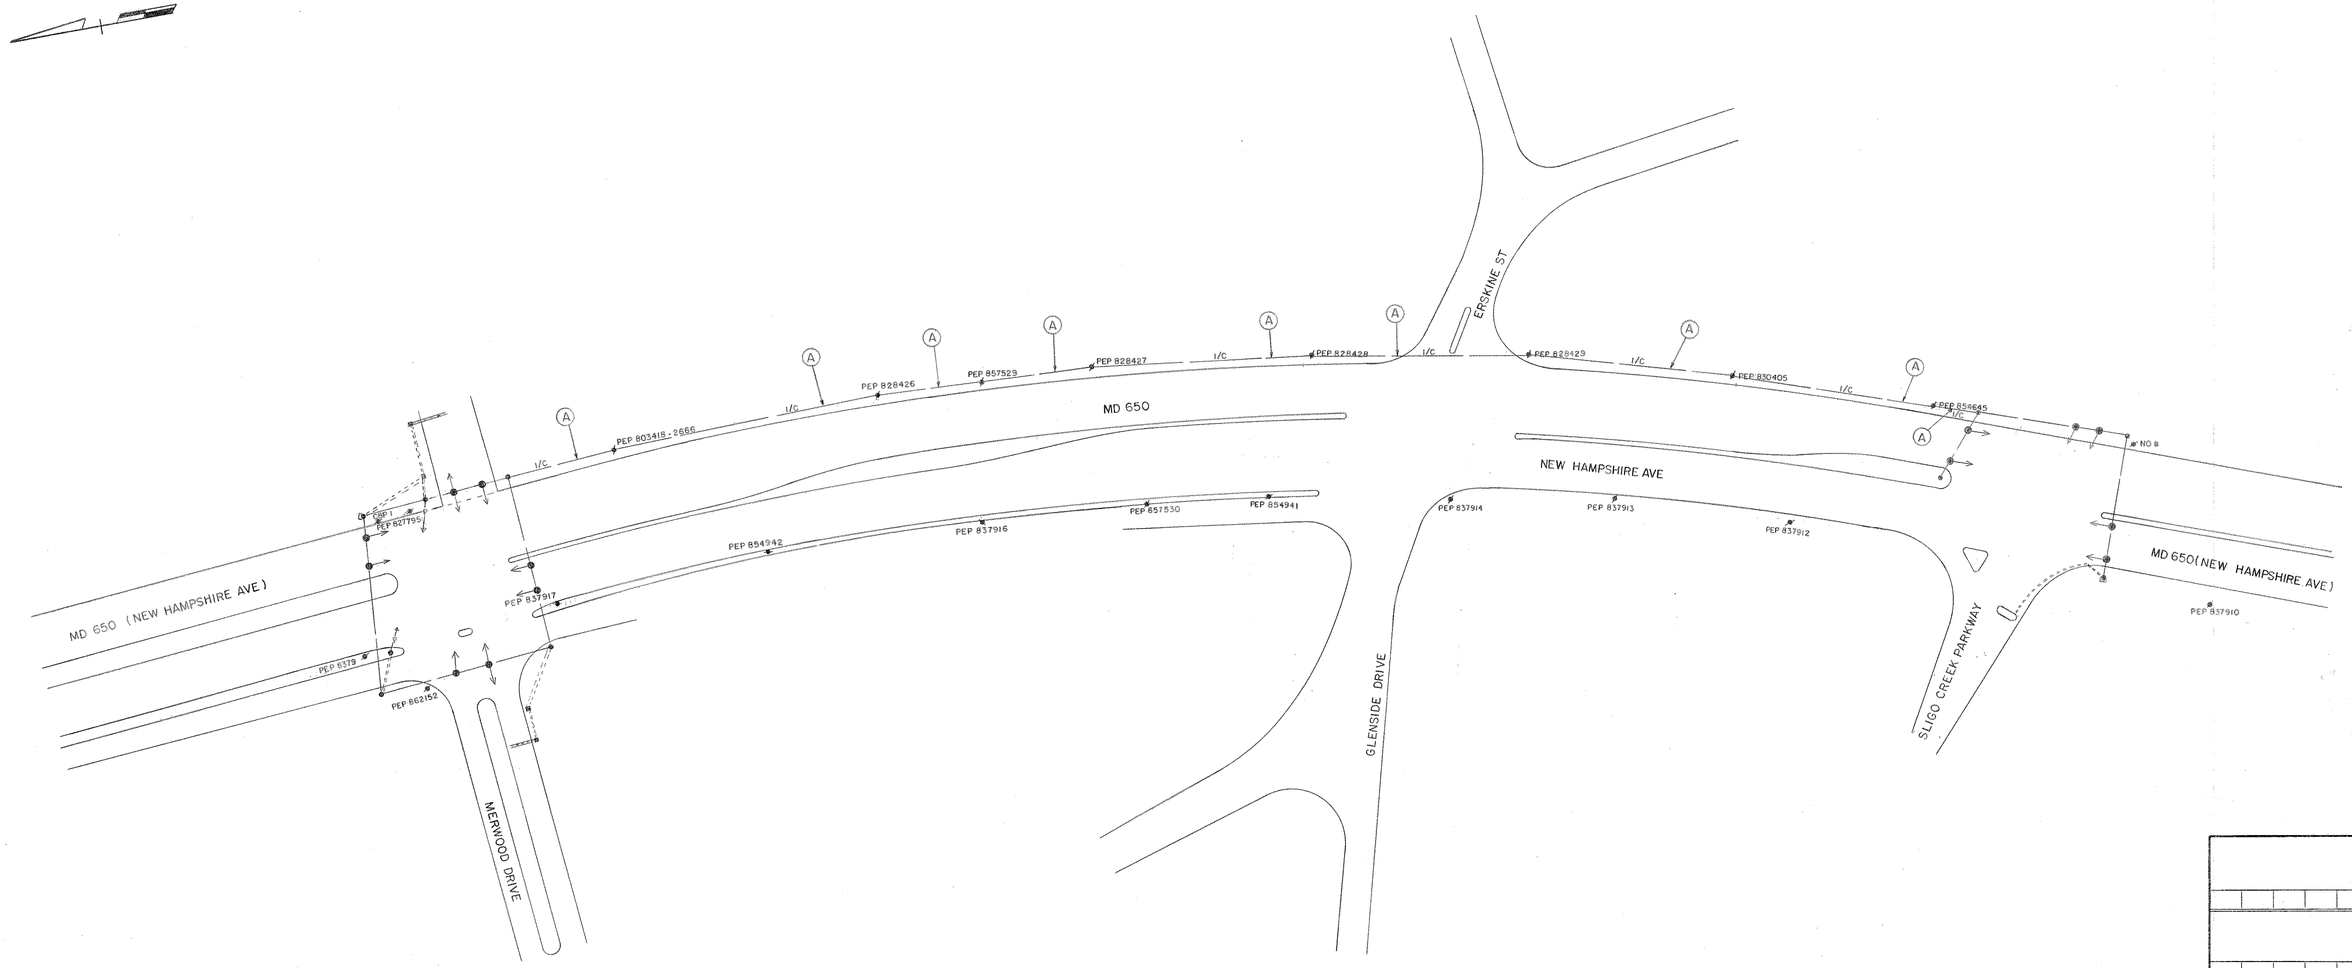

REVISIONS

APPROVAL: CHIEF - BUREAU OF TRAFFIC ENGINEERING

APPROVAL: ASS'T CHIEF ENGINEER TRAFFIC SAFETY

MARYLAND STATE ROADS COMMISSION
DIVISION OF TRAFFIC SAFETY
BUREAU OF TRAFFIC ENGINEERING

MD 650 - from MERWOOD DR. to SLIGO CR. PWY.
(interconnect)

DATE 5/1/72
SCALE 1" = 50'
DRAWN BY: T. MANK
CONTRACT NO P-228X-375
COUNTY PRINCE GEORGES
CHECKED BY: William J. Fitch

DRAWING NO. TS-567