F.H.WA. REGION NO.	STATE	FED. AID PROJ. NO.	SHEET NO.	TOTAL SHEETS
3	MD.	HES-5018(7)	3	10

ALL 12" SIGNALS

29	30-36	63,64
R	R	WK
Y	Y	DW
G	G	
G		

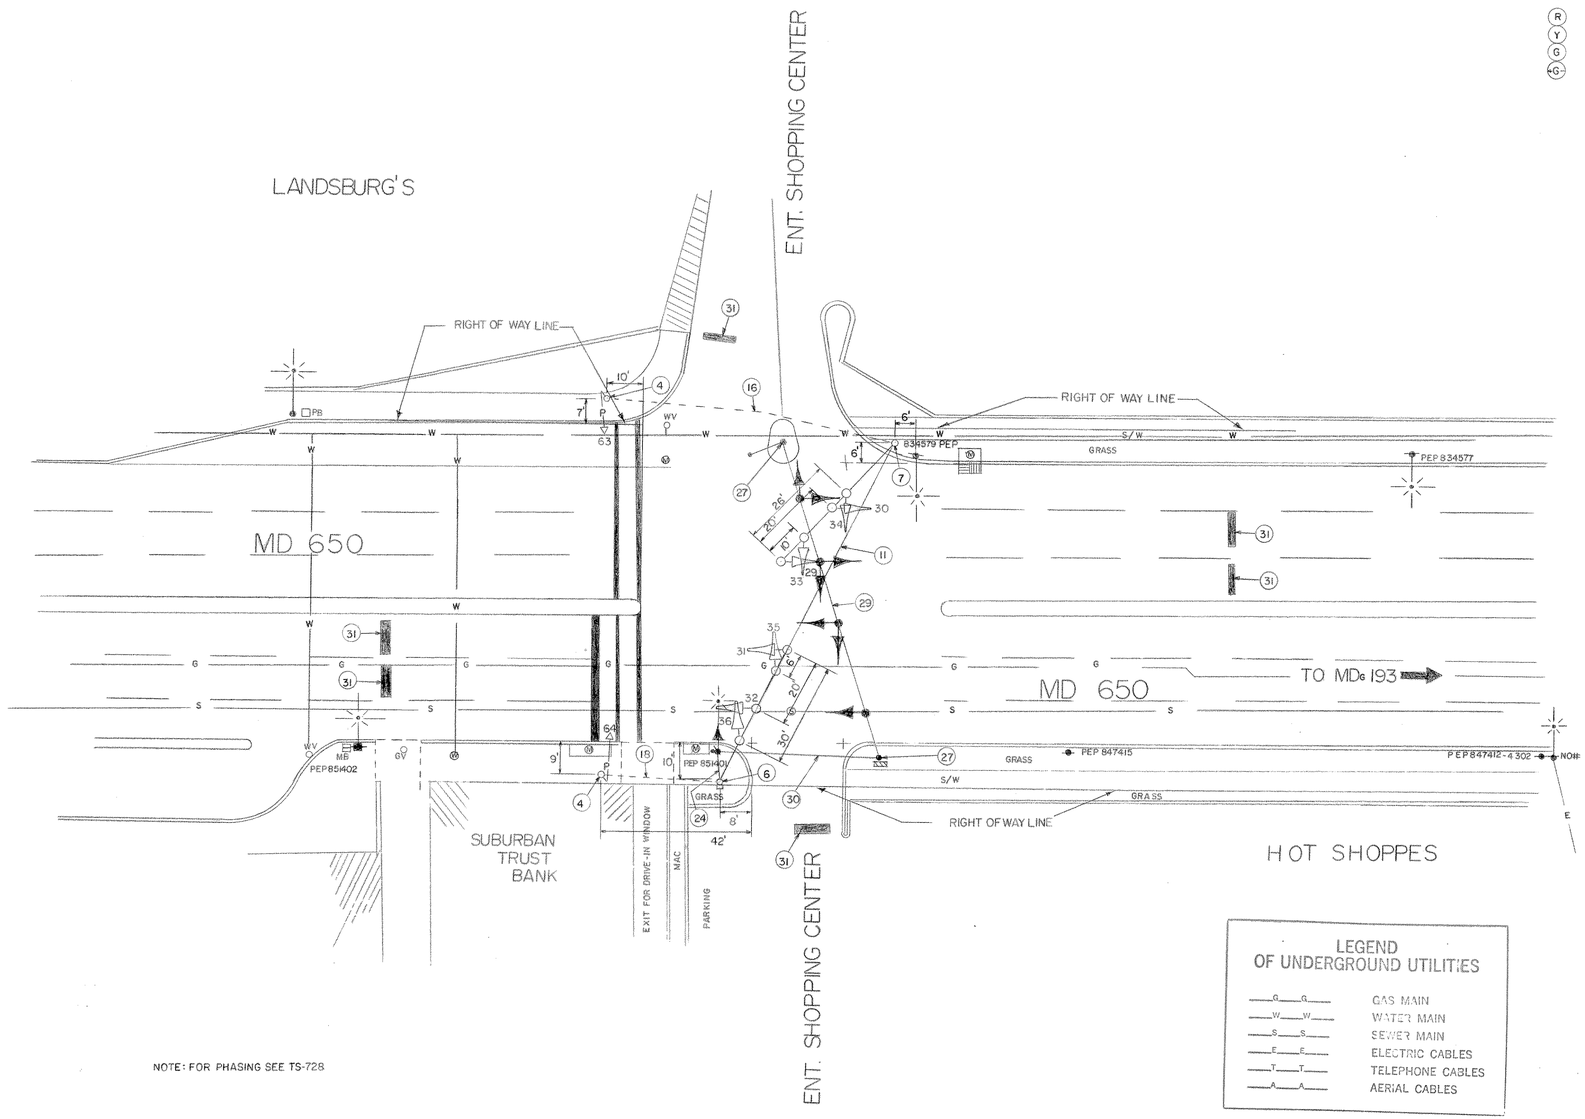

APPROVAL: REGIONAL TRAFFIC ENGINEER

APPROVAL: CHIEF-BUREAU OF TRAFFIC ENGINEERING 4/21/82

APPROVAL: ASS'T. CHIEF ENGINEER TRAFFIC 4/21/82

REVISIONS

STATE OF MARYLAND
DEPARTMENT OF TRANSPORTATION
STATE HIGHWAY ADMINISTRATION

TRAFFIC DIVISION – BUREAU OF TRAFFIC ENGINEERING

MD650 & ENT. SHOPPING CENTER (N. OF MD 193)

SCALE 1"=20 DATE 3-15-74 CONTRACT NO. HES-5018(7) P-731-501-376

DRAWN BY: W. GUCKERT COUNTY: PRINCE GEORGES

DESIGNED BY: SIGNAL NO.:

CHECKED BY:

DRAWING NO. TS-720

BRUNING 44.511 19927