| F.H.W.A. REGION NO. | STATE | FED. AID PROJ. NO. | SHEET NO. | TOTAL SHEETS |
|---|---|---|---|---|
| 3 | MD. | U-134-1(1) | | |

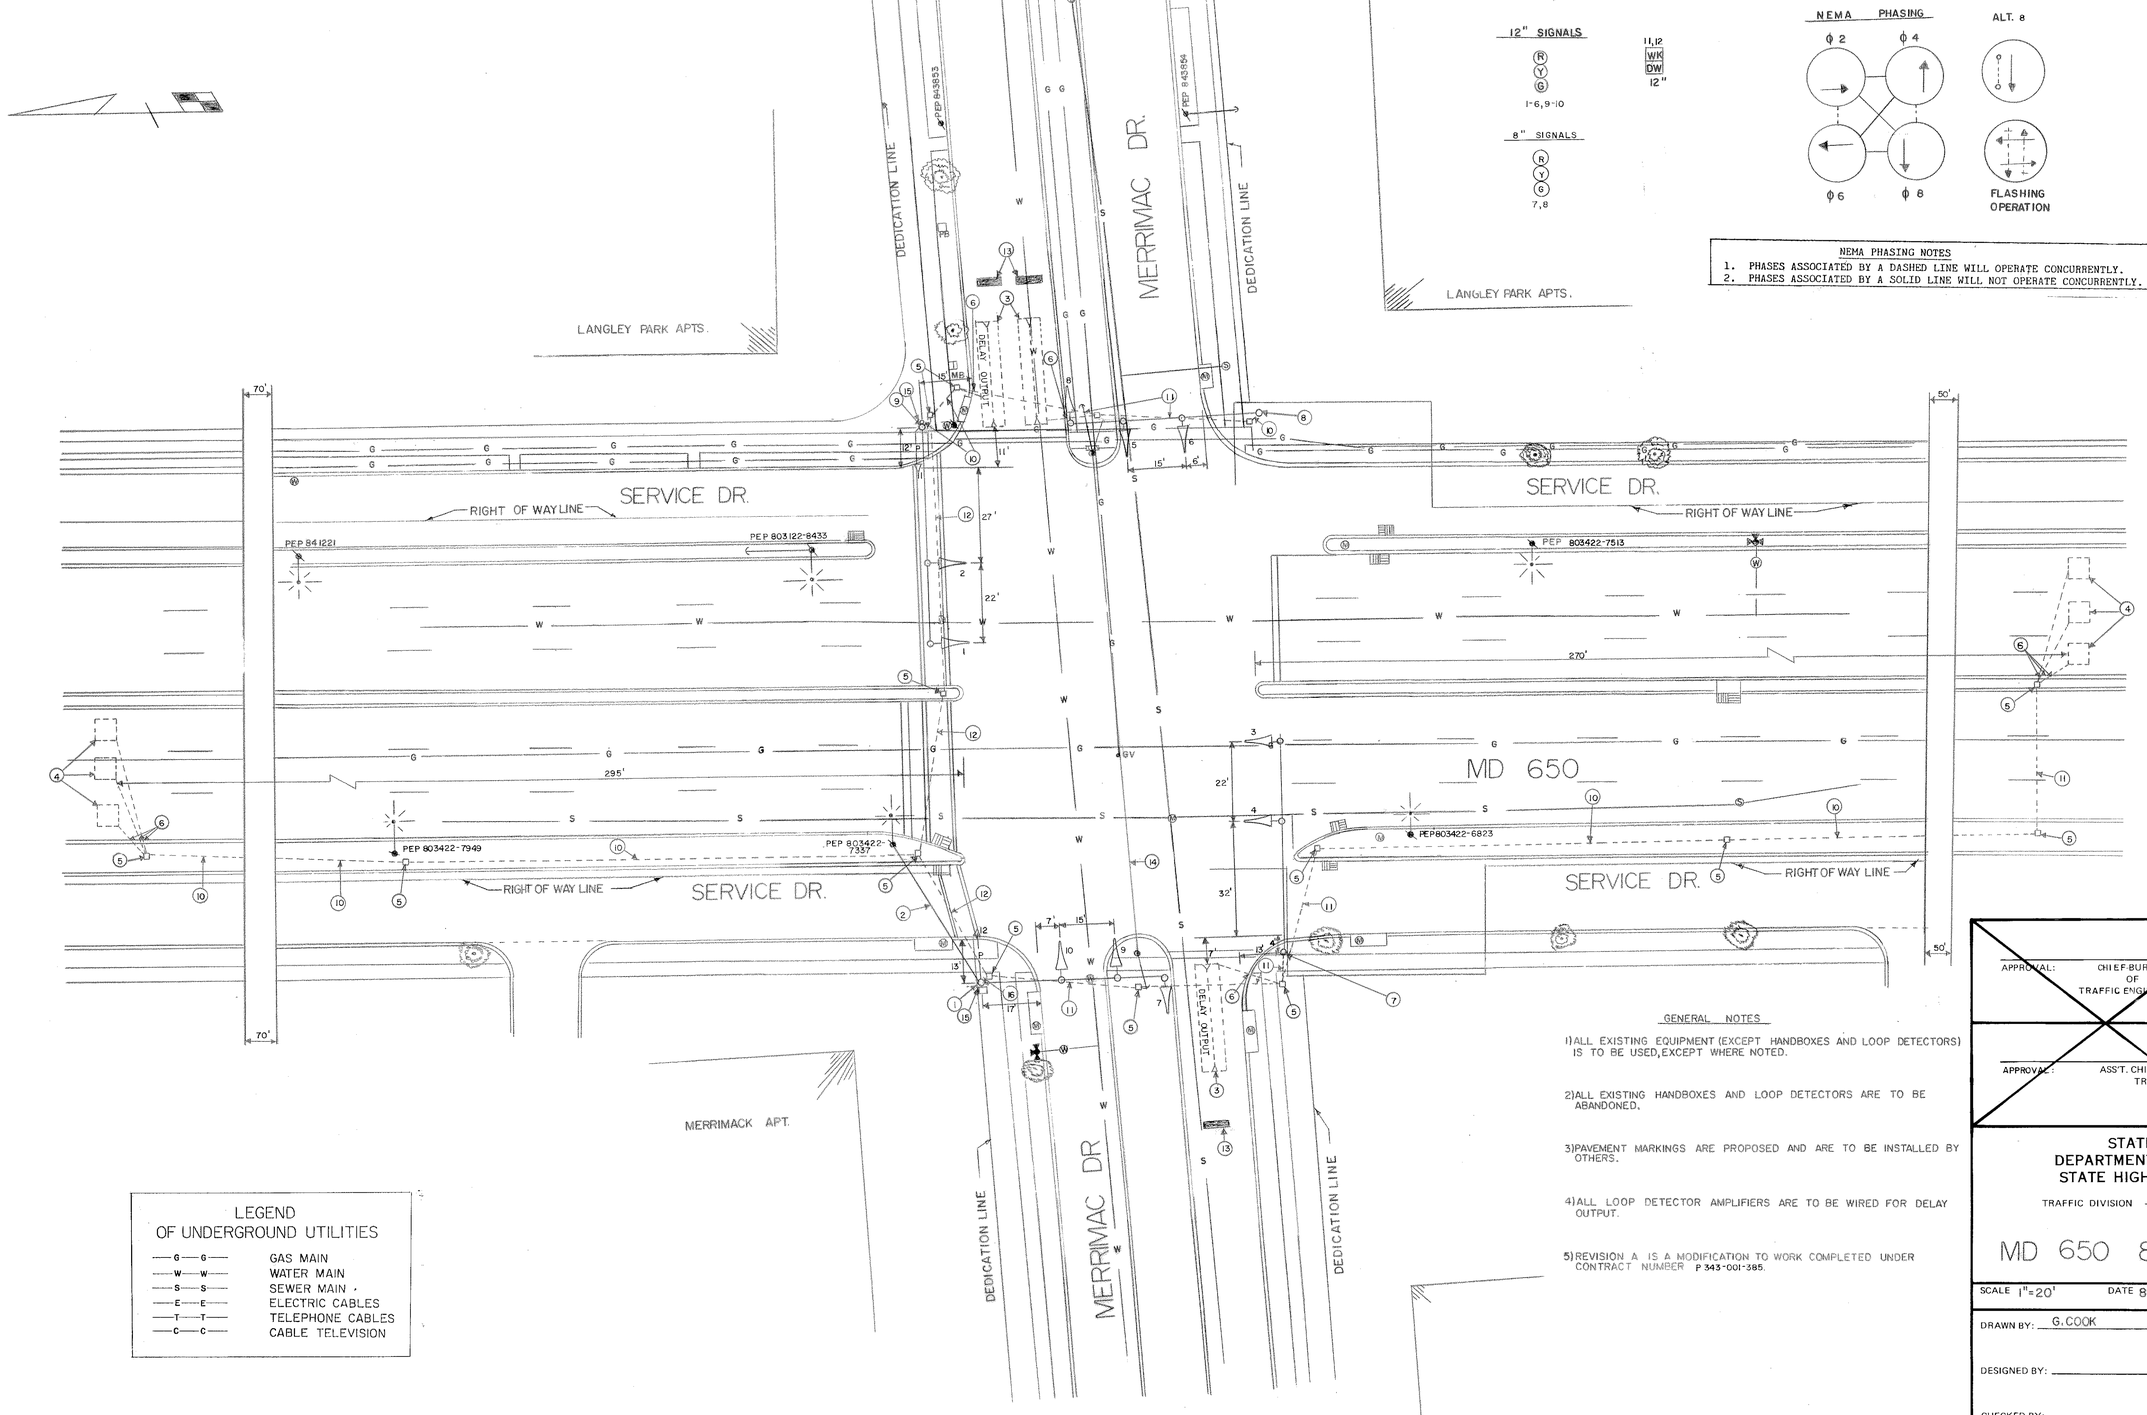


APPROVAL: CHIEF BUREAU OF TRAFFIC ENGINEERING

APPROVAL: ASS'T. CHIEF ENGINEER TRAFFIC

(A) SHA NO. 655-25003, 8-19-20 INSTALL NEW MAST ARMS, SIGNALS, PEDESTRIAN SIGNALS, AND CONTROLLER.

REVISIONS

STATE OF MARYLAND
DEPARTMENT OF TRANSPORTATION
STATE HIGHWAY ADMINISTRATION

TRAFFIC DIVISION – BUREAU OF TRAFFIC ENGINEERING

# MD 650 & MERRIMAC DR.

SCALE 1"=20' DATE 8-23-72 CONTRACT NO. P-343-001-385 FAP NO. U-134-1(1)

DRAWN BY: G. COOK COUNTY: PRINCE GEORGES

DESIGNED BY: SIGNAL NO.:

CHECKED BY:

DRAWING NO. TS-697 (A)

BRUNING 44-511 19927