F. H. W. A. REGION NO.	STATE	FED. AID PROJ. NO.	SHEET NO.	TOTAL SHEETS
3	MD	NHG-249-1(7)E	5	12

TEMPORARY SIGNS

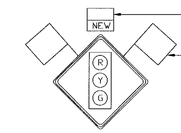

ORANGE FLOURESCENT PANEL

ORANGE FLOURESCENT FLAGS

W3-3
(36"X36")
POSTED SPEED < 50 M.P.H.
NOTE: SEE PROPOSAL FOR PROPER INSTALLATION

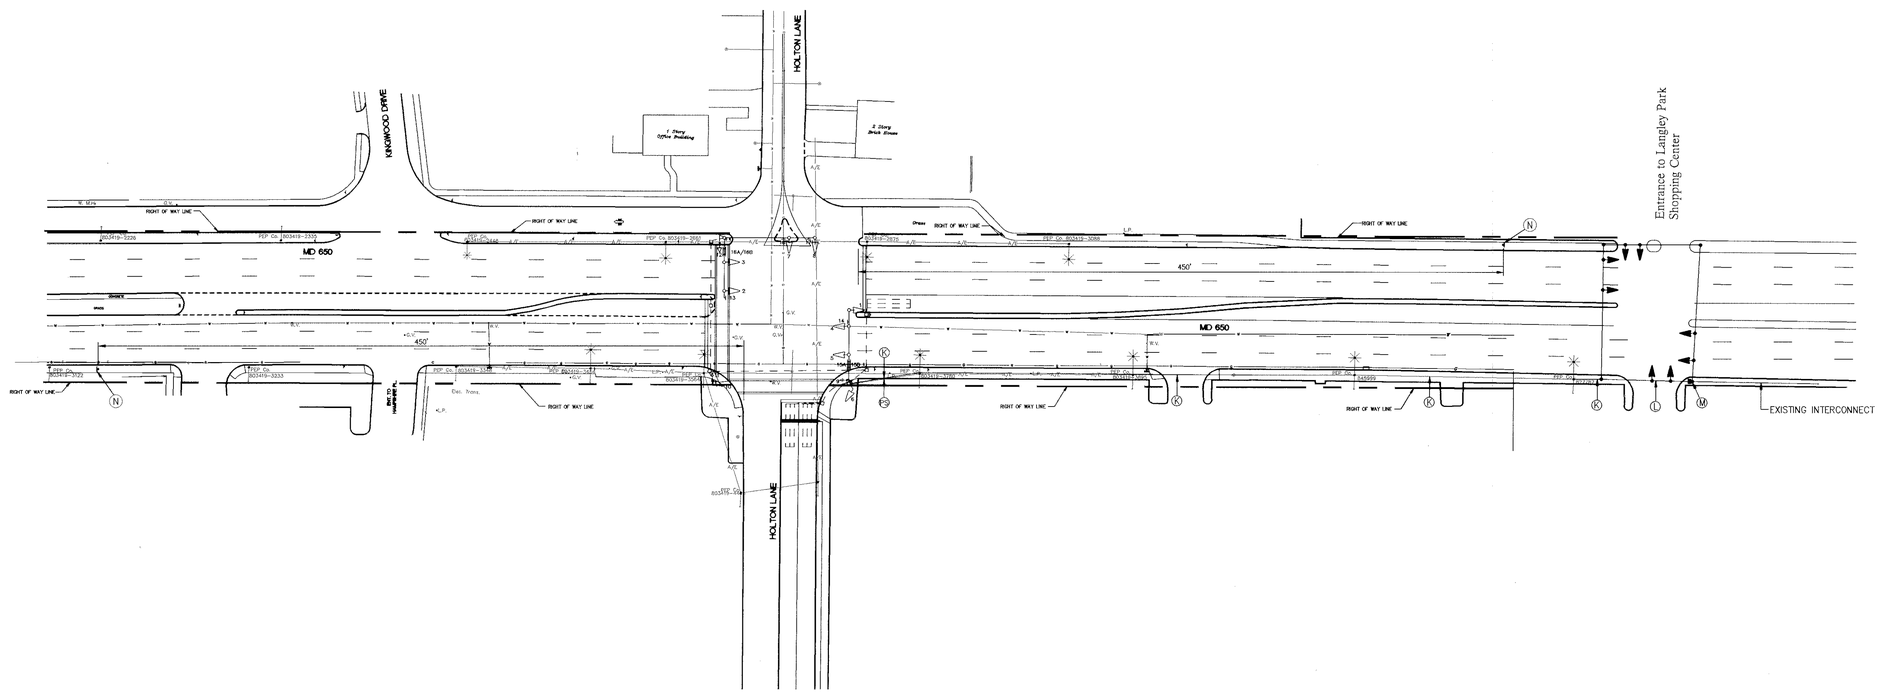

UTILITY LEGEND	
T	TELEPHONE CABLES
G	GAS MAIN
W	WATER MAIN
S	SEWER MAIN
E	ELECTRIC CABLES
A	AERIAL CABLES
BC	BURIED CABLE
SD	STORM DRAIN

GEOMETRIC LEGEND	
	EXISTING GEOMETRICS
	PROPOSED GEOMETRICS

CADFILE:MD650INC.DWG
PLOT SCALE:1=20(L)

CONSULTANTS
DBEL
CONSULTING ENGINEERS
COLUMBIA, MARYLAND

REVISIONS

APPROVALS

CHIEF, SIGNAL DESIGN SECTION

ASST. DISTRICT ENGINEER, TRAFFIC

CHIEF, TRAFFIC ENGINEERING DESIGN DIVISION

DEPUTY CHIEF ENGINEER, OFFICE OF TRAFFIC

MDOT – STATE HIGHWAY ADMINISTRATION
Office of Traffic & Safety
TRAFFIC ENGINEERING DESIGN DIVISION

ORIGINAL DRAWN BY J. ALLEN Jr.
DES. BY R. GORDON
CHK. BY

MD 650 (NEW HAMPSHIRE AVE.) @ HOLTON LANE INTERCONNECT PLAN

COUNTY: PRINCE GEORGES

DATE: NOVEMBER 1,1993
SCALE: 1"=50'
F.A.P. NO. NHG-249-1(7)E
S.H.A. NO. P-136-501-385
TS/FILE NO. TS3390-X3
SHEET NO. 5 OF 12

160 65001.64