F H W A REGION NO.	STATE	FED. AID PROJ. NO.	SHEET NO.	TOTAL SHEETS
3	MD	CMG-5025(8)E	9	15

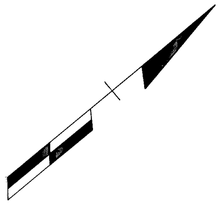

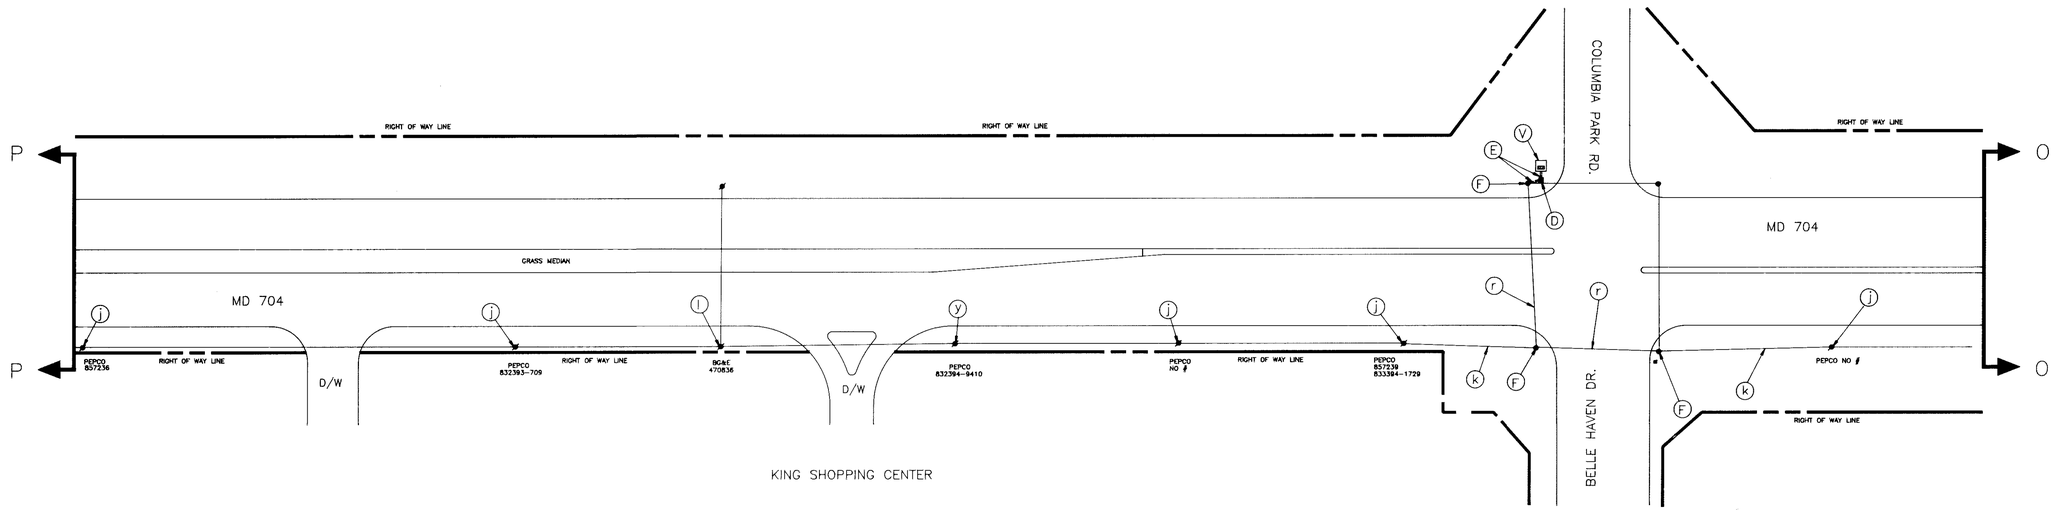

INTERCONNECT PLAN

LEGEND OF UNDERGROUND AND OVERHEAD UTILITIES

AERIAL CABLE	A	A	A
ELECTRIC	E	E	E
TELEPHONE	T	T	T
GAS	G	G	G
SEWER	S	S	S
WATER	W	W	W
CABLE TV	TV	TV	TV

STREET TRAFFIC STUDIES, LTD.
Gateway International
1302 Concourse Drive, Suite 104
Linthicum, Maryland 21090
(410) 859-3553
2215X7

REVISIONS

APPROVALS
CHIEF, SIGNAL DESIGN DIVISION
ASST. DISTRICT ENGINEER, TRAFFIC
CHIEF, TRAFFIC ENGINEERING DESIGN DIVISION
DIRECTOR, OFFICE OF TRAFFIC AND SAFETY

MDOT – STATE HIGHWAY ADMINISTRATION
Office of Traffic and Safety
TRAFFIC ENGINEERING DESIGN DIVISION

DRAWN BY: C. F. STARKEY (FOR STS)
DES. BY: R. R. ZACHERL (FOR STS)
CHK. BY: [signature] 4/15/93

MD 704: LOTTSFORD VISTA RD SOUTH TO HILL RD
COUNTY PRINCE GEORGE'S

DATE: 2-26-93
SCALE: 1"=50'
F.A.P. NO. CMG-5025(8)E
S.H.A. NO. P-126-501-385
TS/STD. NO. 3299X6
SHEET NO. 9 OF 15

Hwy 704 pl. 30 F#54