F.H.W.A. REGION NO.	STATE	FED. AID PROJ. NO.	SHEET NO.	TOTAL SHEETS
3	MD.	M-5025(2)	11	21

NOTE

1 FOR S.H.A. RIGHT OF WAY SEE PLAT NOS 14129 & 14130

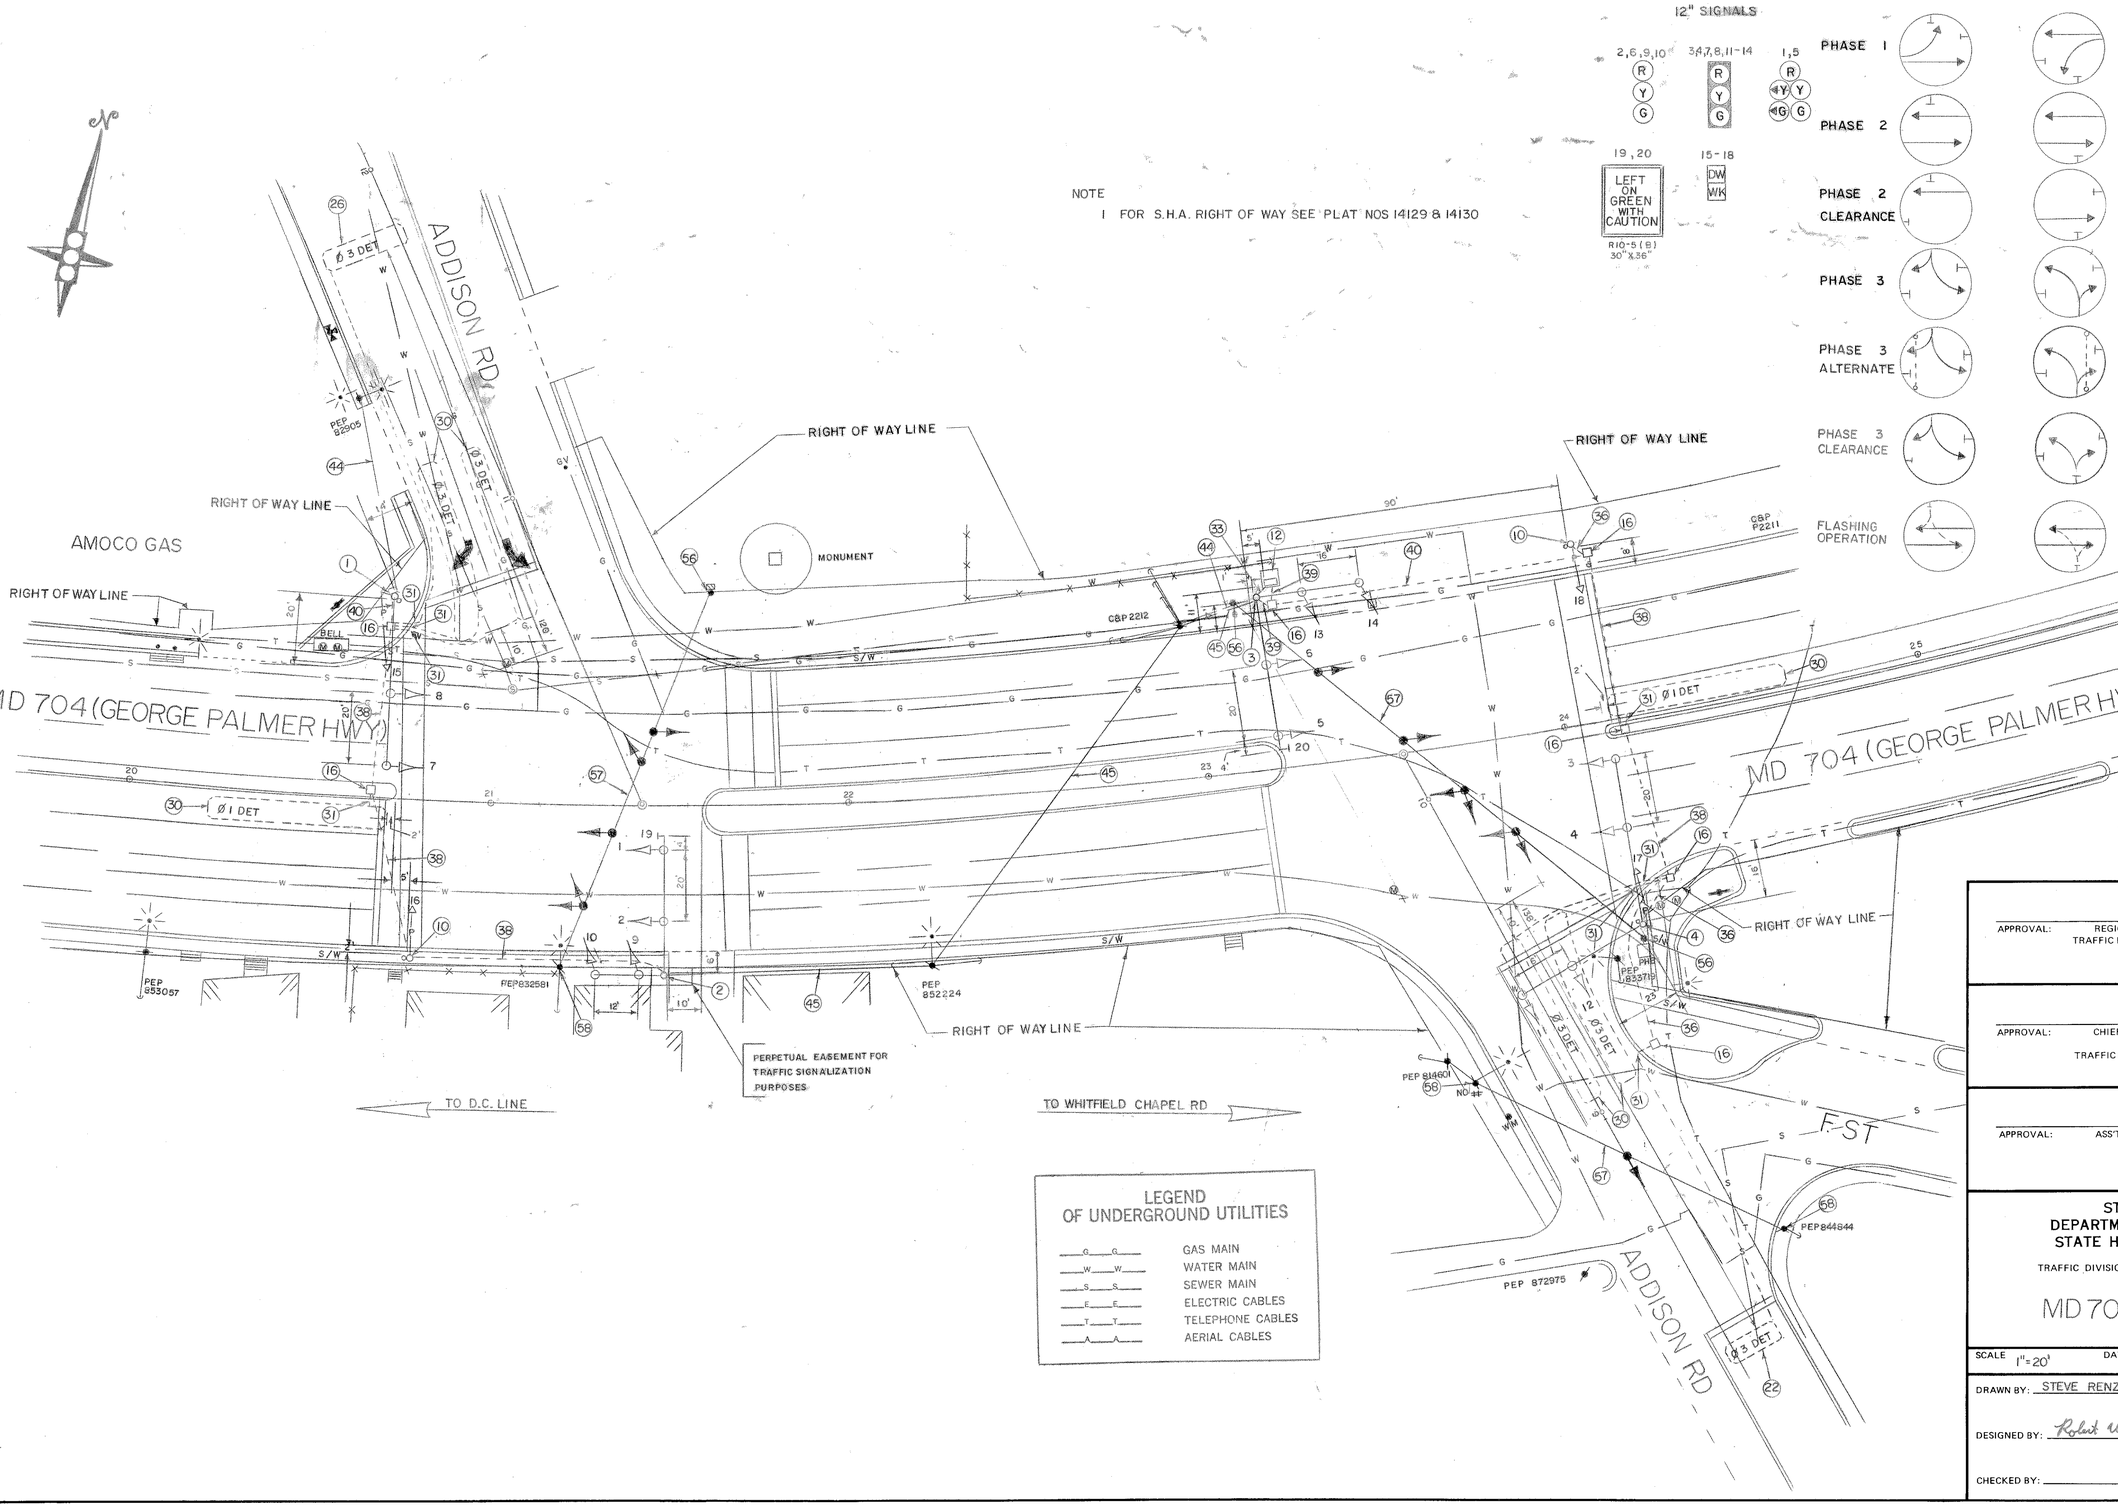

LEGEND OF UNDERGROUND UTILITIES

G G	GAS MAIN
W W	WATER MAIN
S S	SEWER MAIN
E E	ELECTRIC CABLES
T T	TELEPHONE CABLES
A A	AERIAL CABLES

APPROVAL: REGIONAL TRAFFIC ENGINEER

APPROVAL: CHIEF-BUREAU OF TRAFFIC ENGINEERING

APPROVAL: ASS'T. CHIEF ENGINEER TRAFFIC

B	6-21-78	REVISED MAST ARM LOCATION IN THE S/W CORNER
RWT		

REVISIONS

STATE OF MARYLAND
DEPARTMENT OF TRANSPORTATION
STATE HIGHWAY ADMINISTRATION

TRAFFIC DIVISION — BUREAU OF TRAFFIC ENGINEERING

MD 704 & ADDISON RD

SHEET 11 OF 21

SCALE 1"=20' DATE 8/8/74 CONTRACT NO. P-408-001-385 F A P NO M-5025 (2)

DRAWN BY: STEVE RENZI COUNTY: PRINCE GEORGES

DESIGNED BY: Robert W. Thyson SIGNAL NO.: 16128-16288

CHECKED BY:

DRAWING NO. B TS-5840

BRUNING 44511 19927