F.H.W.A. REGION NO.	STATE	FED. AID PROJ. NO.	SHEET NO.	TOTAL SHEETS
3	MD.	M-5025(2)	15	21

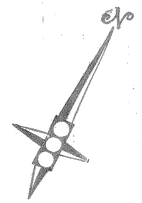

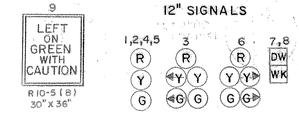

NOTES

1 FOR S.H.A. RIGHT OF WAY SEE PLAT NOS. 33340 & 33341

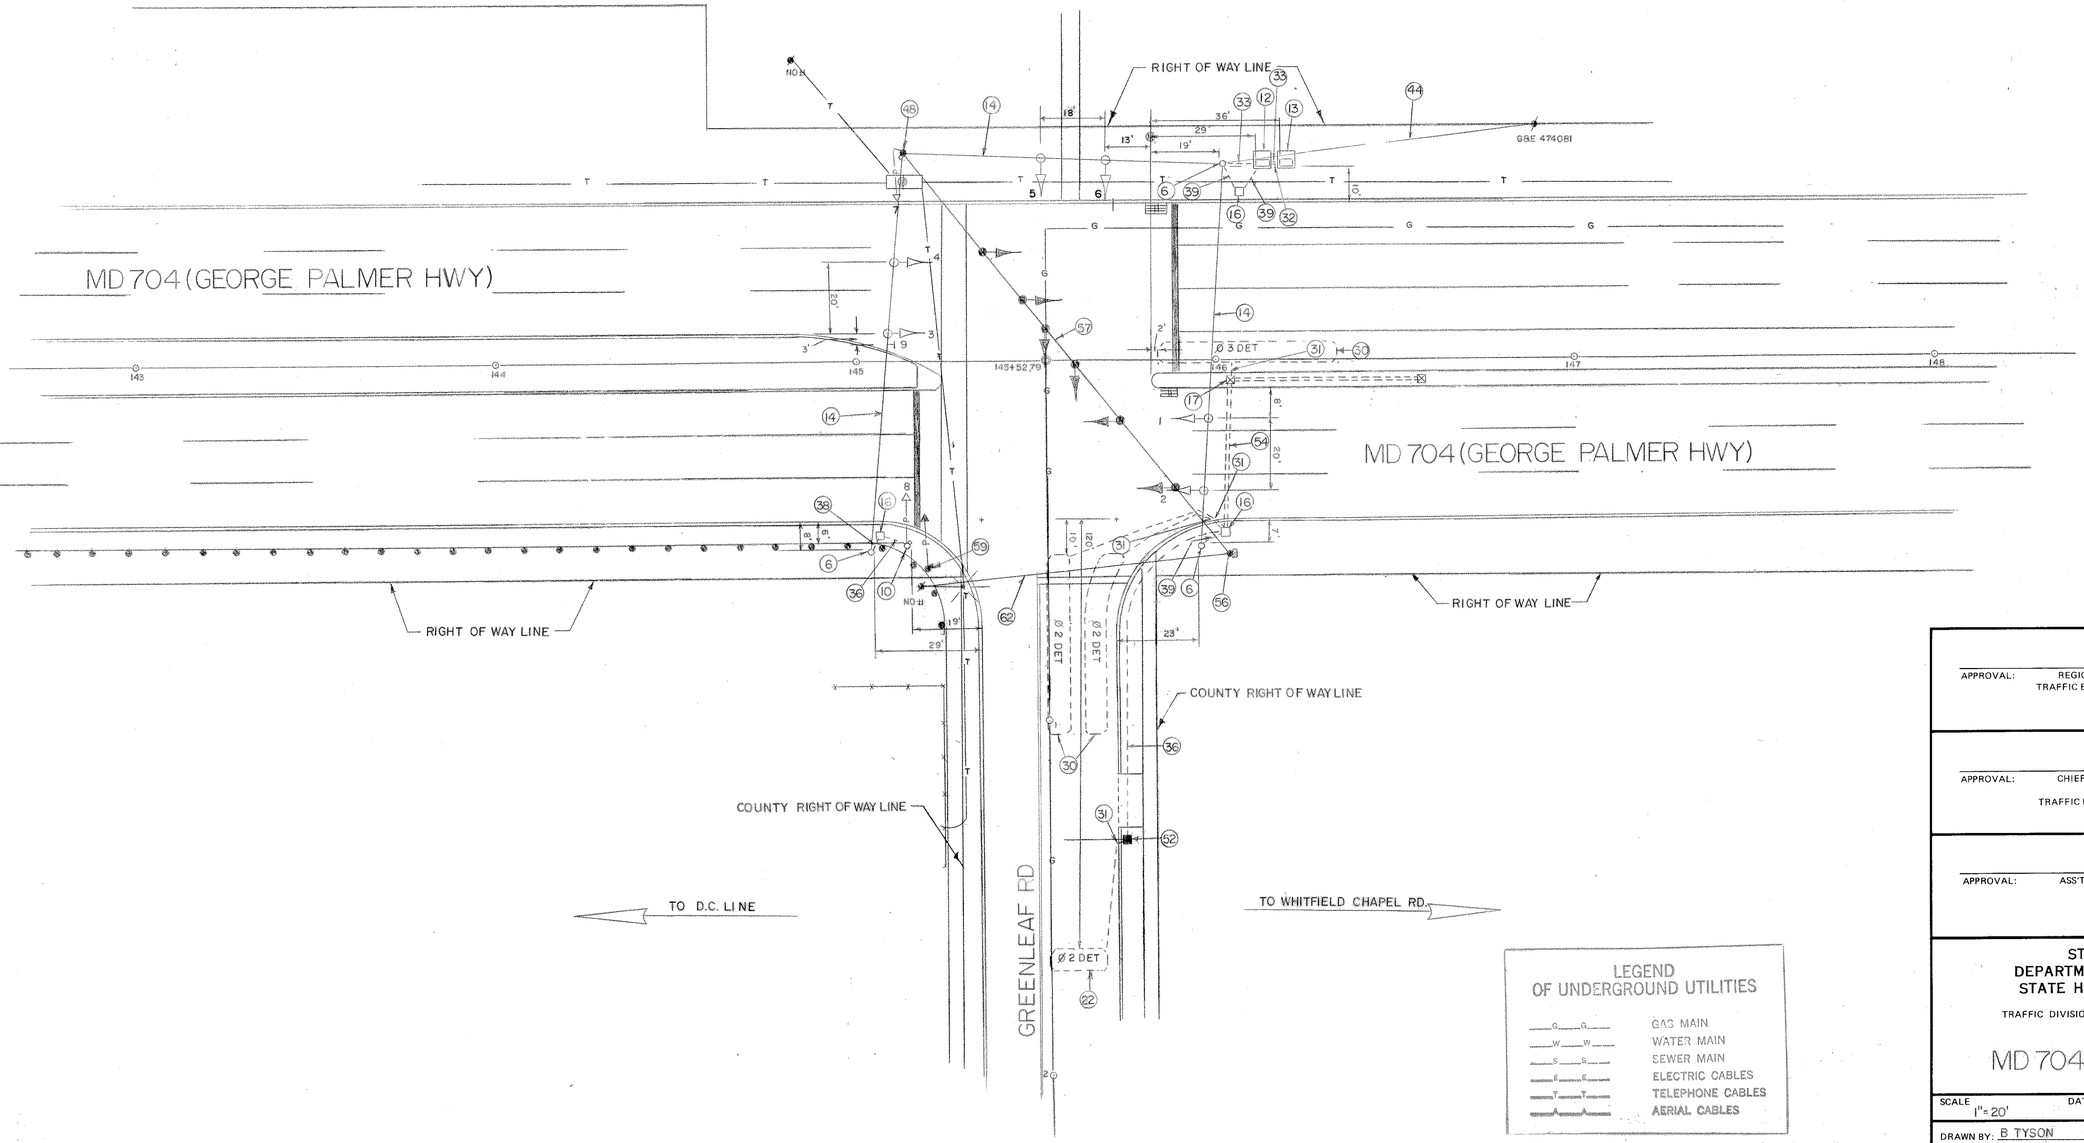

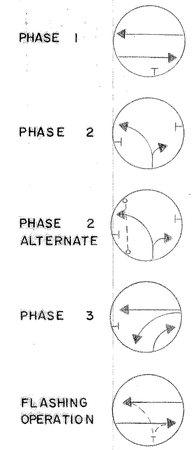

APPROVAL: REGIONAL TRAFFIC ENGINEER

APPROVAL: CHIEF-BUREAU OF TRAFFIC ENGINEERING

APPROVAL: ASS'T. CHIEF ENGINEER TRAFFIC

B	6-21-78	REVISED CABINET LOCATION
RWT		

REVISIONS

STATE OF MARYLAND
DEPARTMENT OF TRANSPORTATION
STATE HIGHWAY ADMINISTRATION

TRAFFIC DIVISION – BUREAU OF TRAFFIC ENGINEERING

MD 704 & GREENLEAF RD

SHEET 15 OF 21

SCALE 1"=20' DATE 8-6-74 CONTRACT NO. P-408-001-385 F.A.P. NO. M-5025(2)

DRAWN BY: B TYSON COUNTY: PRINCE GEORGES

DESIGNED BY: Robert W. Tyson SIGNAL NO.: 16127

CHECKED BY:

DRAWING NO. B TS-11930

BRUNING 44-511 19927